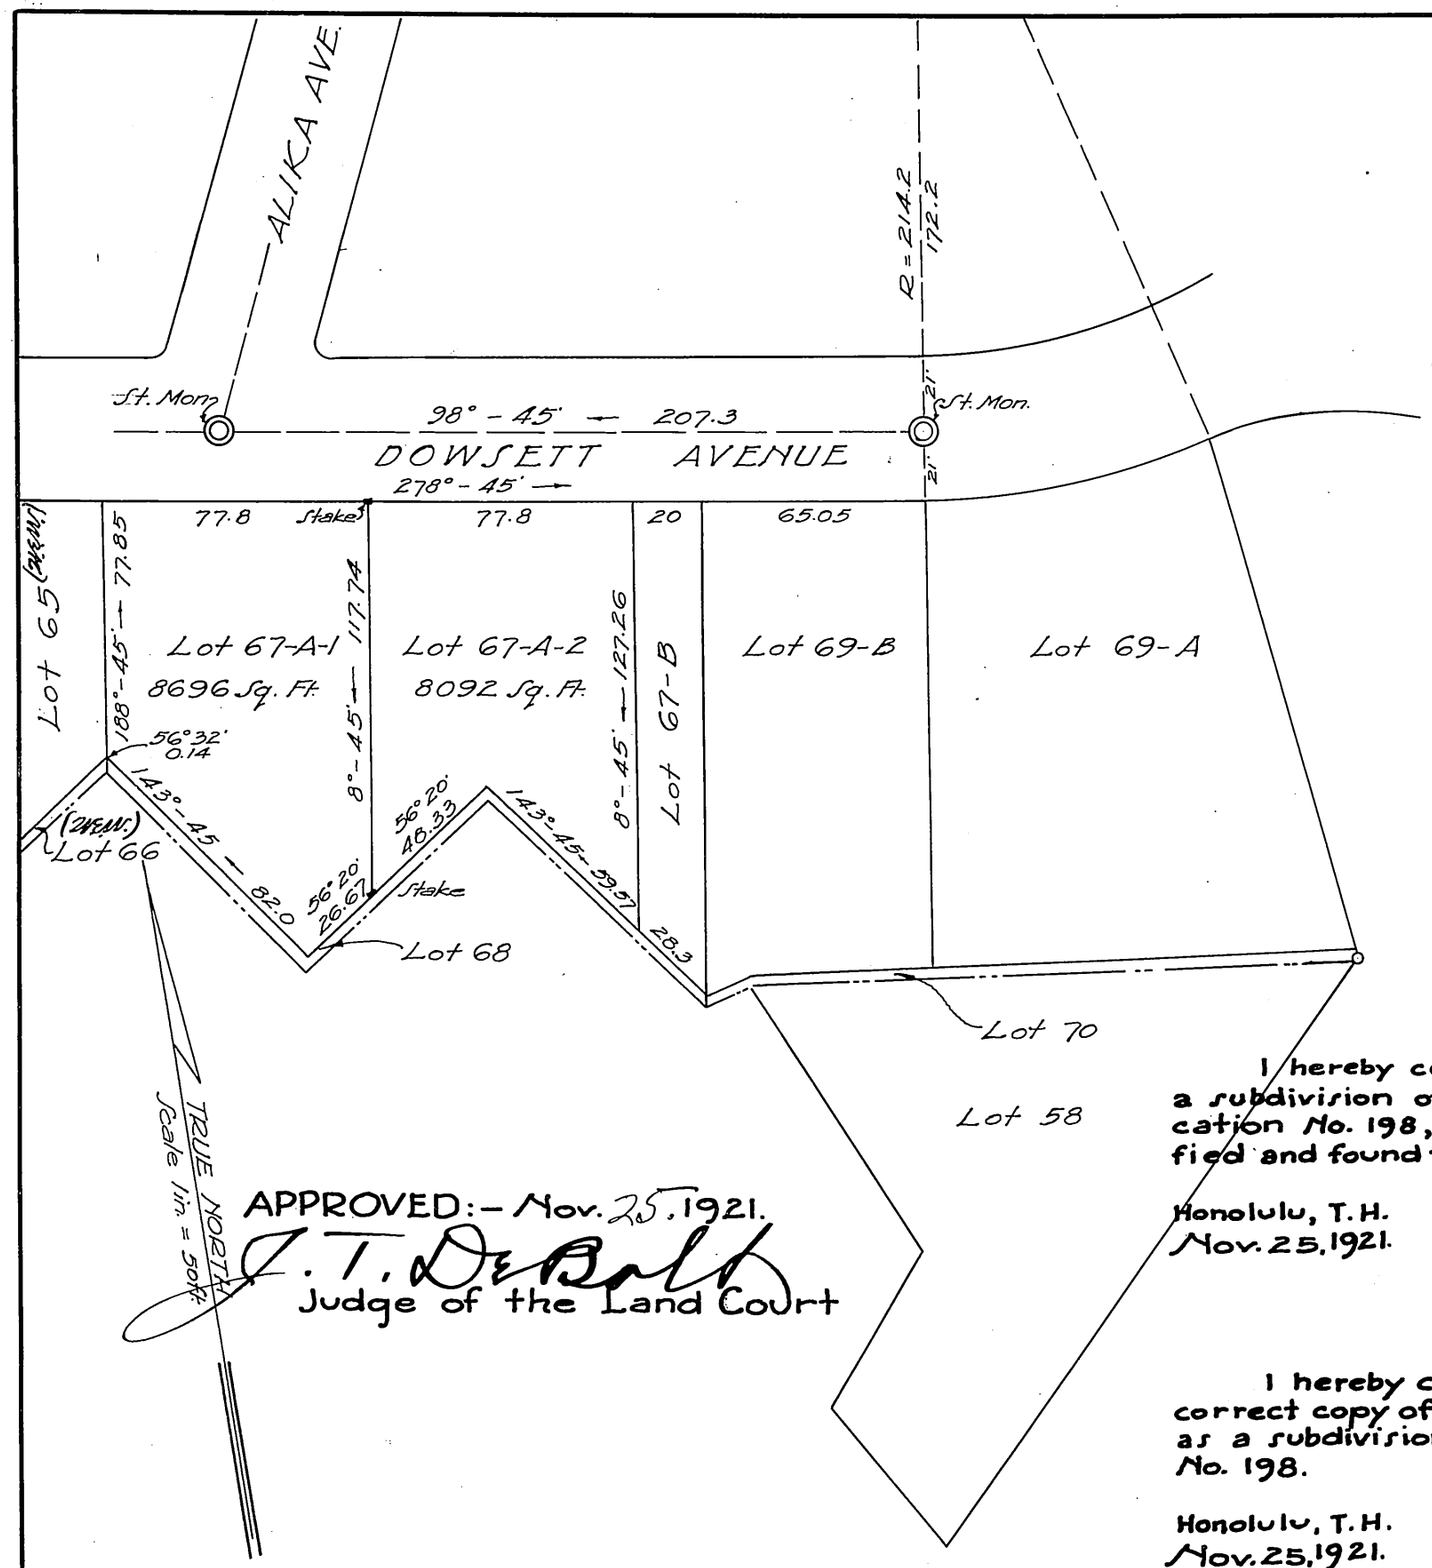

SUBDIVISION OF LOT 67-A.
OF THE SUBDIVISION OF LOT 67
PORTION OF LOT A
OF THE SUBDIVISION OF LAND COURT APPLICATION 198
NUUANU VALLEY, HONOLULU, OAHU, T.H.
Scale, 1 in = 50 feet.
WRIGHT, HARVEY & WRIGHT.
By. Geo. F. Wright
Surveyor & maker of plan.

Honolulu, T.H., Nov. 3rd, 1921.
William Lionel Morgan.
Applicant

APPROVED:- Nov. 25. 1921.
J. T. DeBolt
Judge of the Land Court

I hereby certify that the map hereon being a subdivision of Lot 67A, of Land Court Application No. 198, has been examined and verified and found to be correct.

Honolulu, T.H.
Nov. 25, 1921.
Walter E. Wall,
Surveyor, Territory of Hawaii.

I hereby certify this to be a true and correct copy of map filed in the Land Court as a subdivision of Lot No 27A, Application No. 198.

Honolulu, T.H.
Nov. 25, 1921.
Walter E. Wall,
Surveyor, Territory of Hawaii.

Land Court.
Filed Nov. 19th 1921
A. V. Hogan
Registrar.

F.C. 11/25/21

Sub. 67 Lot A.