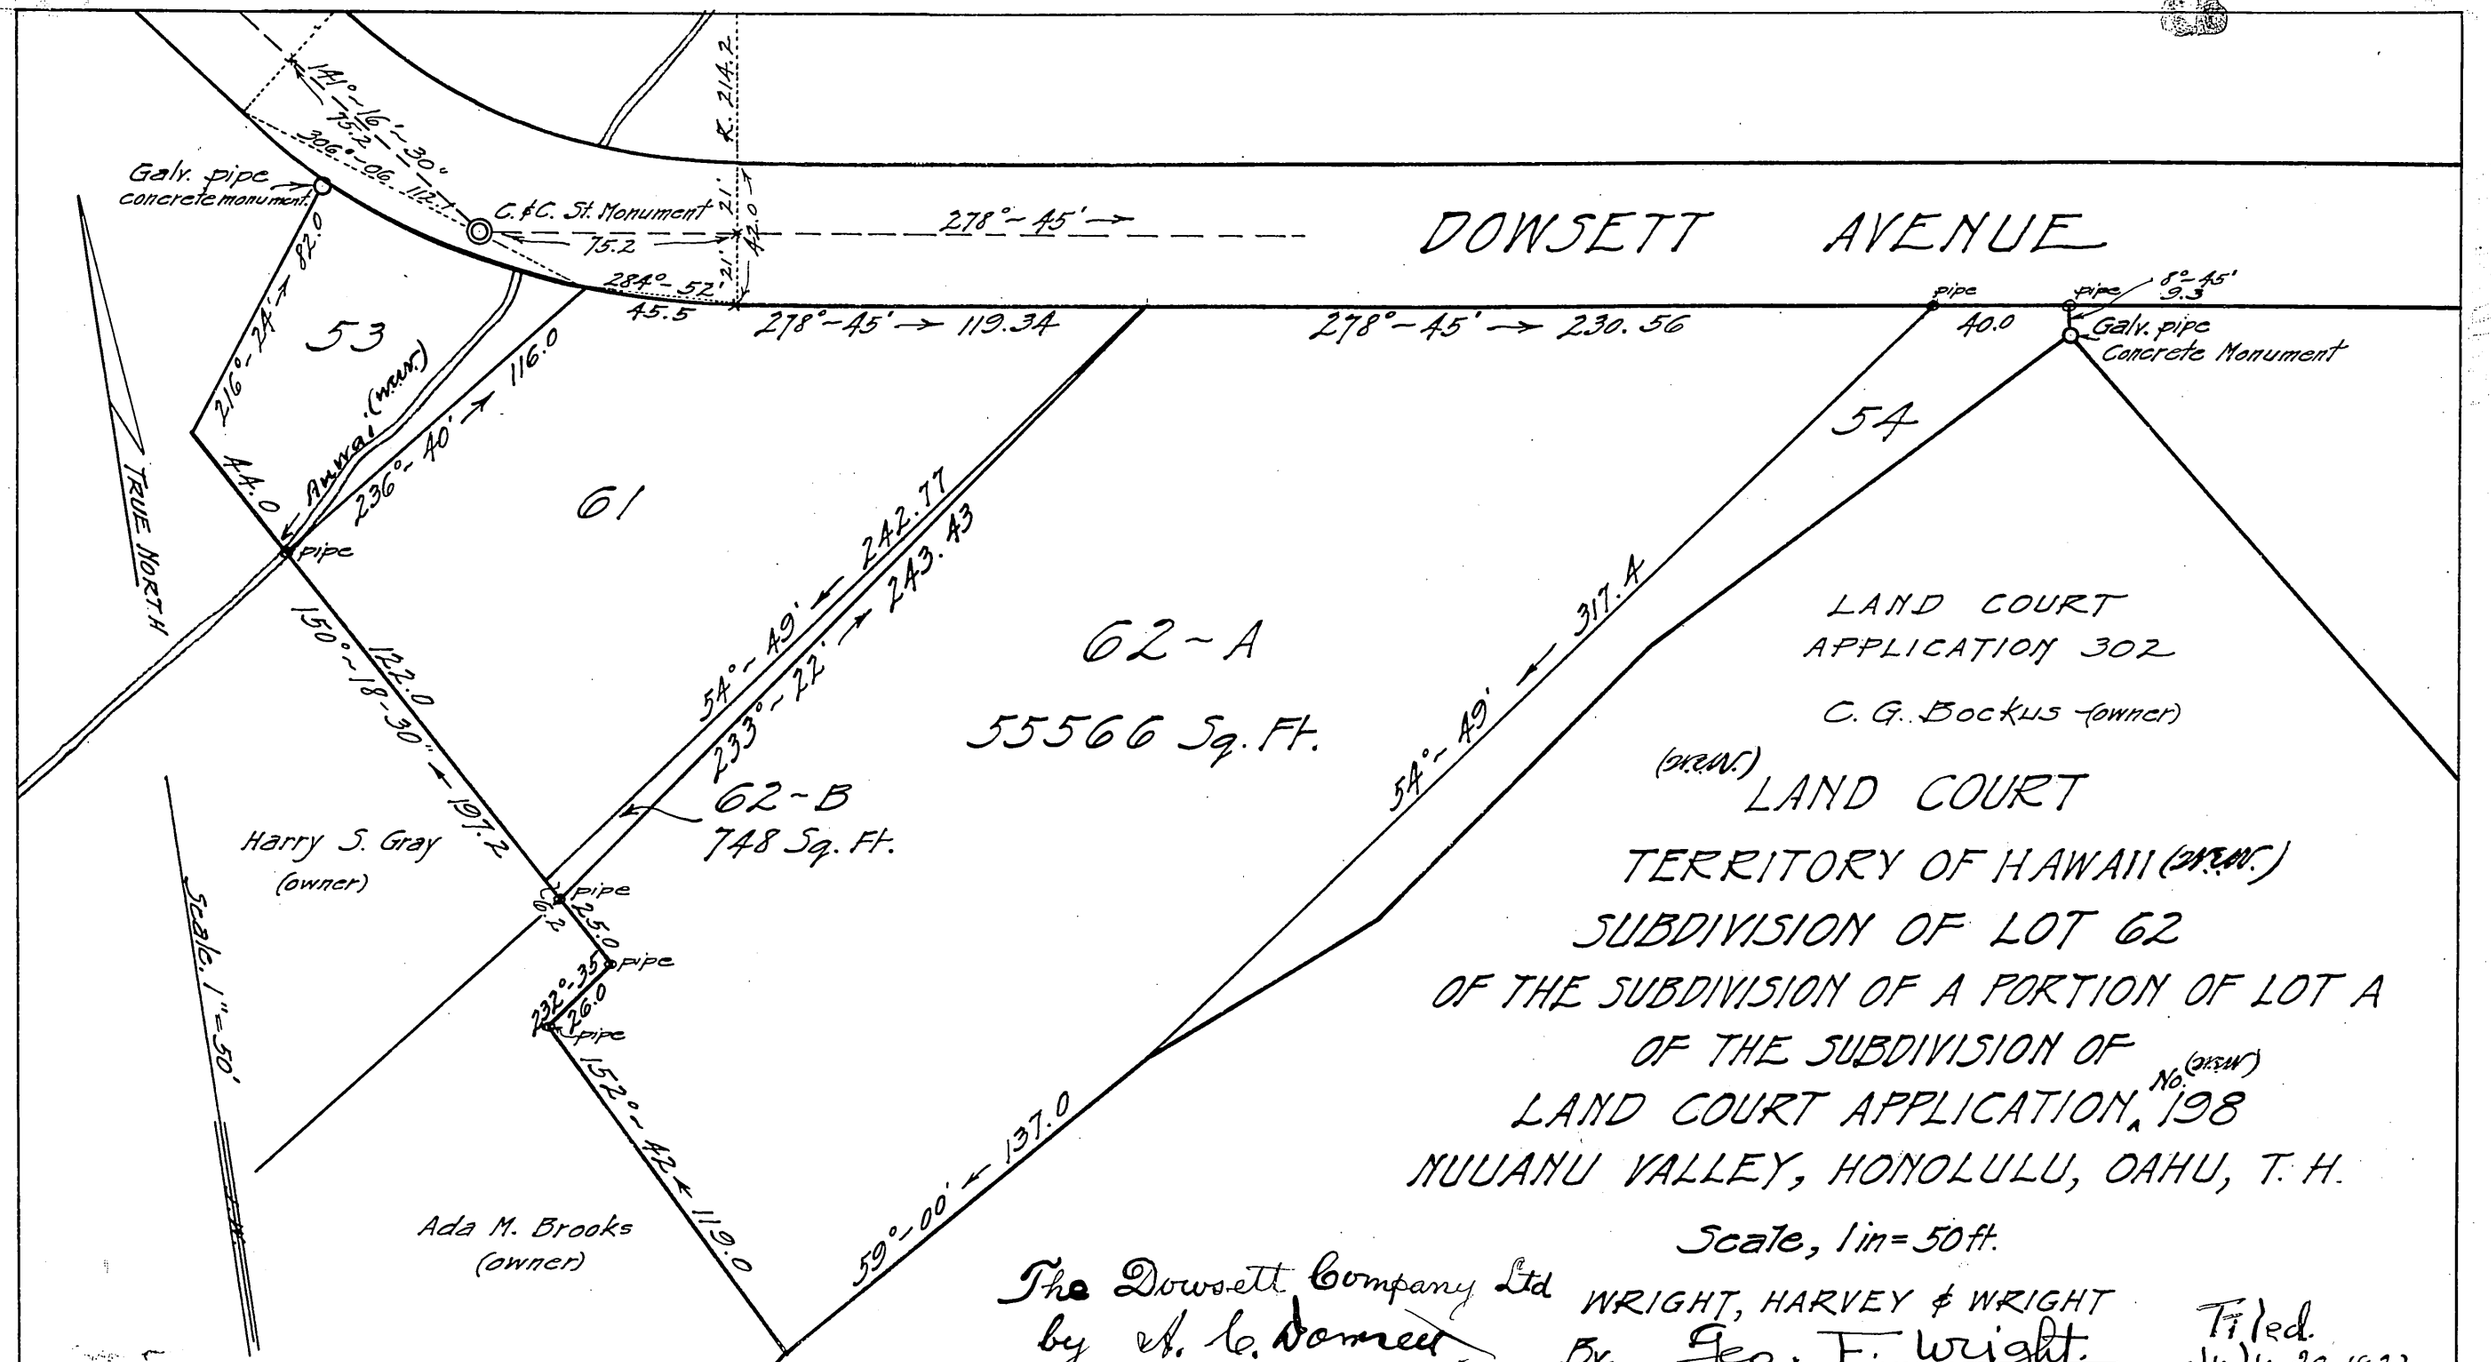

(N.W.) LAND COURT

TERRITORY OF HAWAII (N.W.)

SUBDIVISION OF LOT 62

OF THE SUBDIVISION OF A PORTION OF LOT A

OF THE SUBDIVISION OF

LAND COURT APPLICATION No. (N.W.) 198

NUUANU VALLEY, HONOLULU, OAHU, T. H.

Scale, 1 in = 50 ft.

WRIGHT, HARVEY & WRIGHT

By, Geo. F. Wright

Surveyor & maker of plan,

855 Kaahumanu St.

Honolulu, T. H., July 12th 1922.

The Dowsett Company Ltd

by A. C. Dowsett,

Its President

and David A. Dowsett

Its Treasurer

July 19th 1922

Filed.

July 20, 1922

A. E. Restarick

Registrar

APPROVED: July 31, 1922

Frank Andrade

Judge of the Land Court

I hereby certify that the map hereon being a subdivision of Lot 62 of the subdivision of Land Court Application No. 198, has been examined and verified and found to be correct

Honolulu, T. H.

July 31, 1922.

Walter E. Wall

Surveyor, Territory of Hawaii

198