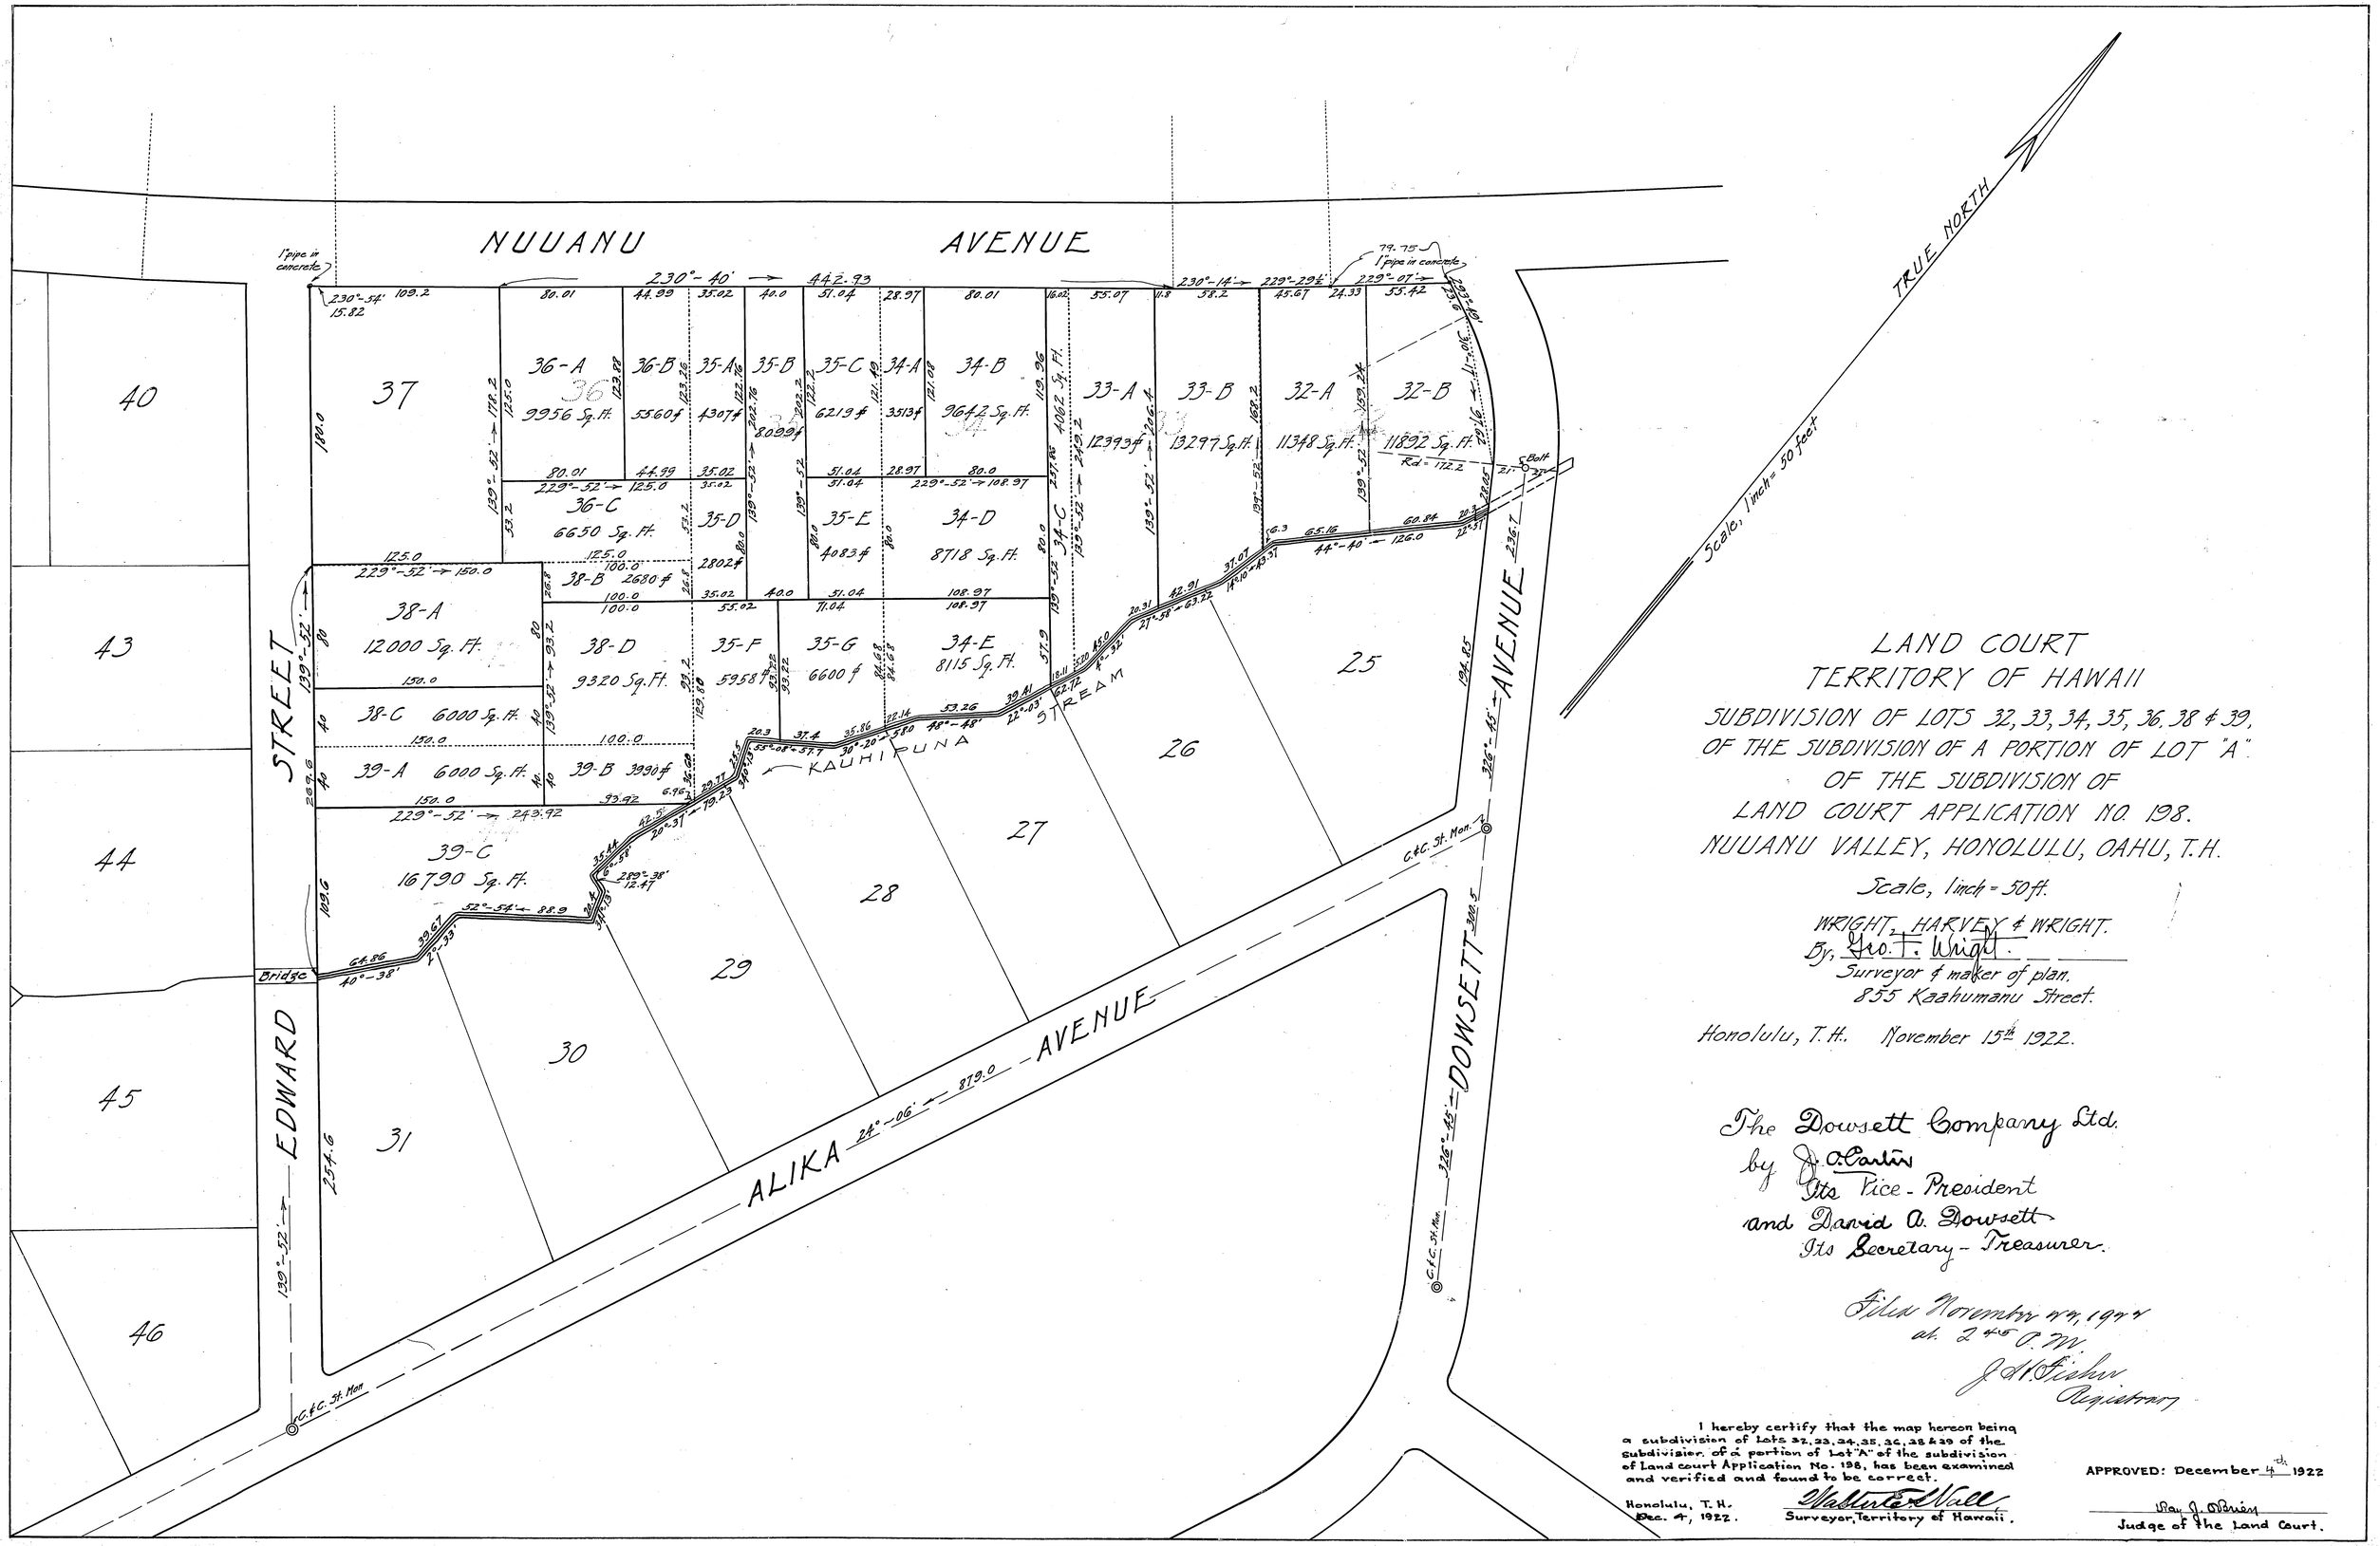

LAND COURT
TERRITORY OF HAWAII

SUBDIVISION OF LOTS 32, 33, 34, 35, 36, 38 & 39, OF THE SUBDIVISION OF A PORTION OF LOT "A" OF THE SUBDIVISION OF LAND COURT APPLICATION NO. 198. NUUANU VALLEY, HONOLULU, OAHU, T.H.

Scale, 1 inch = 50 ft.

WRIGHT, HARVEY & WRIGHT.
By, Geo. F. Wright.
Surveyor & maker of plan.
855 Kaahumanu Street.

Honolulu, T.H. November 15th 1922.

The Dowsett Company Ltd.
by J. A. Carlin
Its Vice-President
and David A. Dowsett
Its Secretary-Treasurer.

Filed November 29, 1922
at 2 45 P.M.
J. A. V. Fisher
Registrar

I hereby certify that the map hereon being a subdivision of Lots 32, 33, 34, 35, 36, 38 & 39 of the subdivision of a portion of Lot "A" of the subdivision of Land Court Application No. 198, has been examined and verified and found to be correct.

Honolulu, T.H.
Dec. 4, 1922.

Walter E. Wall
Surveyor, Territory of Hawaii.

APPROVED: December 4th 1922

Ray J. O'Brien
Judge of the Land Court.