MAP 25

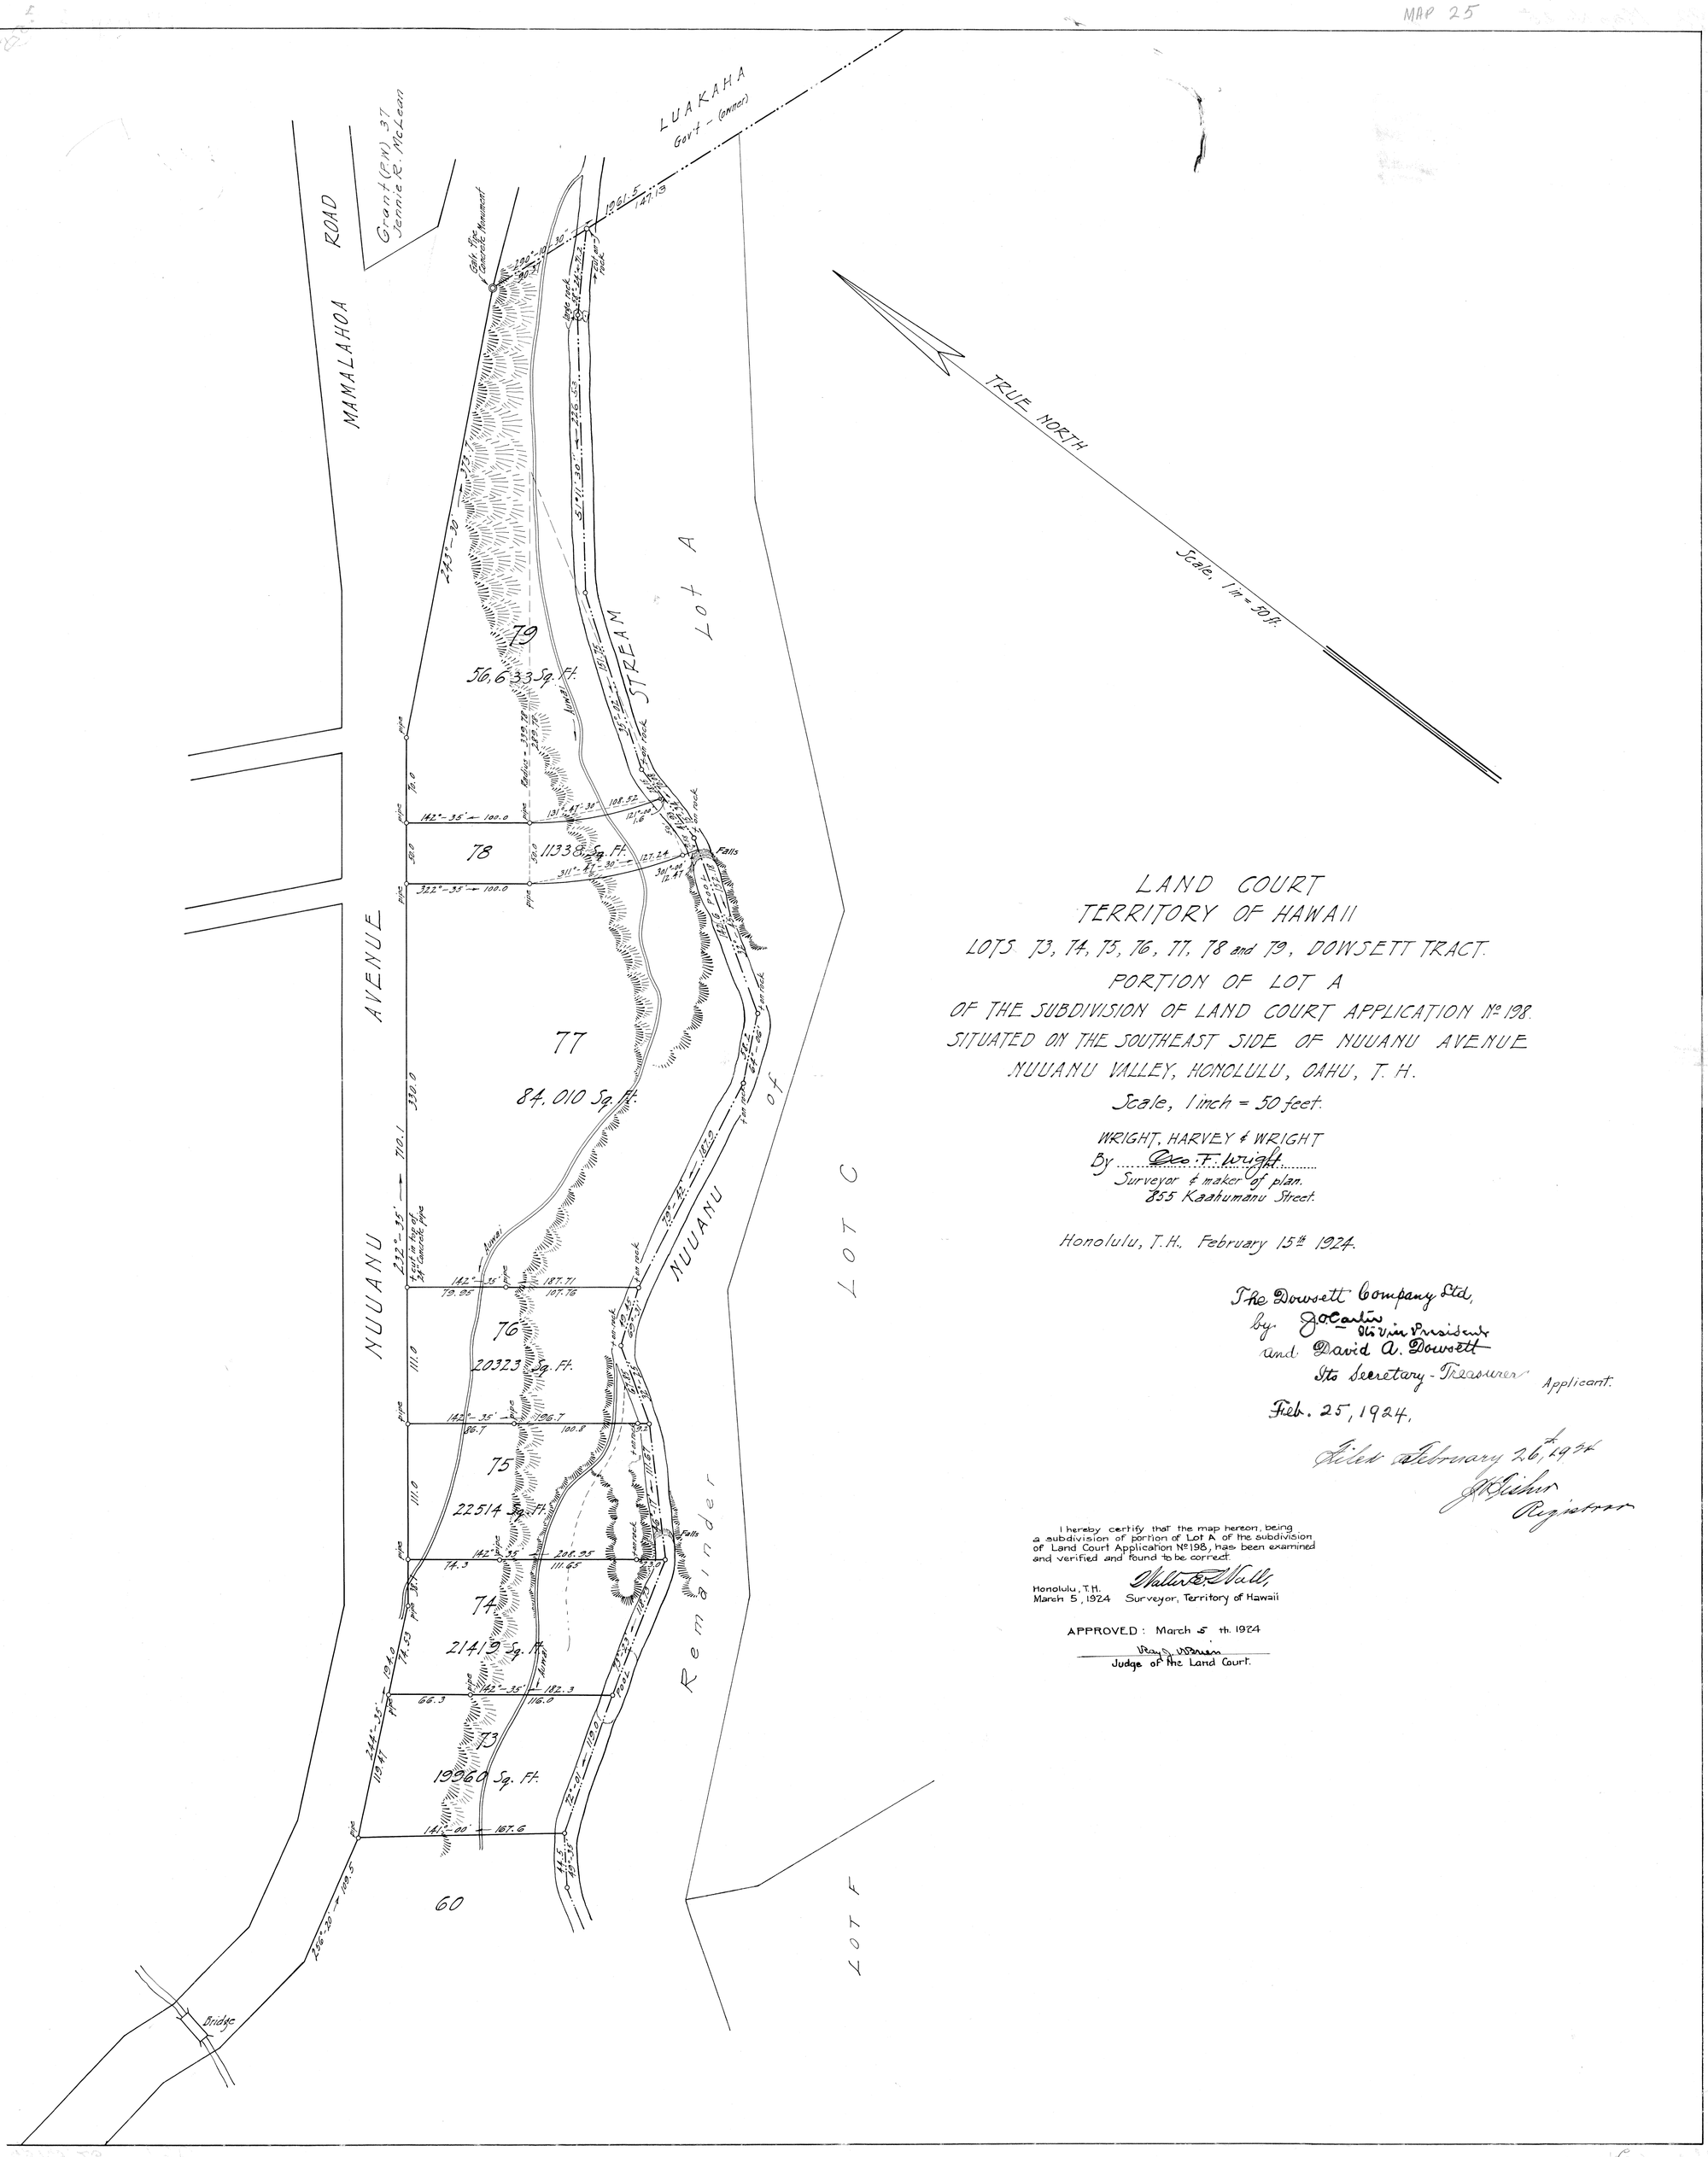

LAND COURT
TERRITORY OF HAWAII
LOTS 73, 74, 75, 76, 77, 78 and 79, DOWSETT TRACT.
PORTION OF LOT A
OF THE SUBDIVISION OF LAND COURT APPLICATION No 198.
SITUATED ON THE SOUTHEAST SIDE OF NUUANU AVENUE
NUUANU VALLEY, HONOLULU, OAHU, T. H.
Scale, 1 inch = 50 feet.

WRIGHT, HARVEY & WRIGHT
By Geo. F. Wright
Surveyor & maker of plan.
855 Kaahumanu Street.

Honolulu, T.H. February 15th 1924.

The Dowsett Company Ltd,
by J. O. Carter Its Vice President
and David A. Dowsett
Its Secretary - Treasurer Applicant.
Feb. 25, 1924.

Filed February 26th, 1924
J. H. Fisher
Registrar

I hereby certify that the map hereon, being a subdivision of portion of Lot A of the subdivision of Land Court Application No 198, has been examined and verified and found to be correct.

Honolulu, T.H.
March 5, 1924
Walter E. Wall,
Surveyor, Territory of Hawaii

APPROVED: March 5th. 1924
Ray J. O'Brien
Judge of the Land Court.

7.5