MAP 26

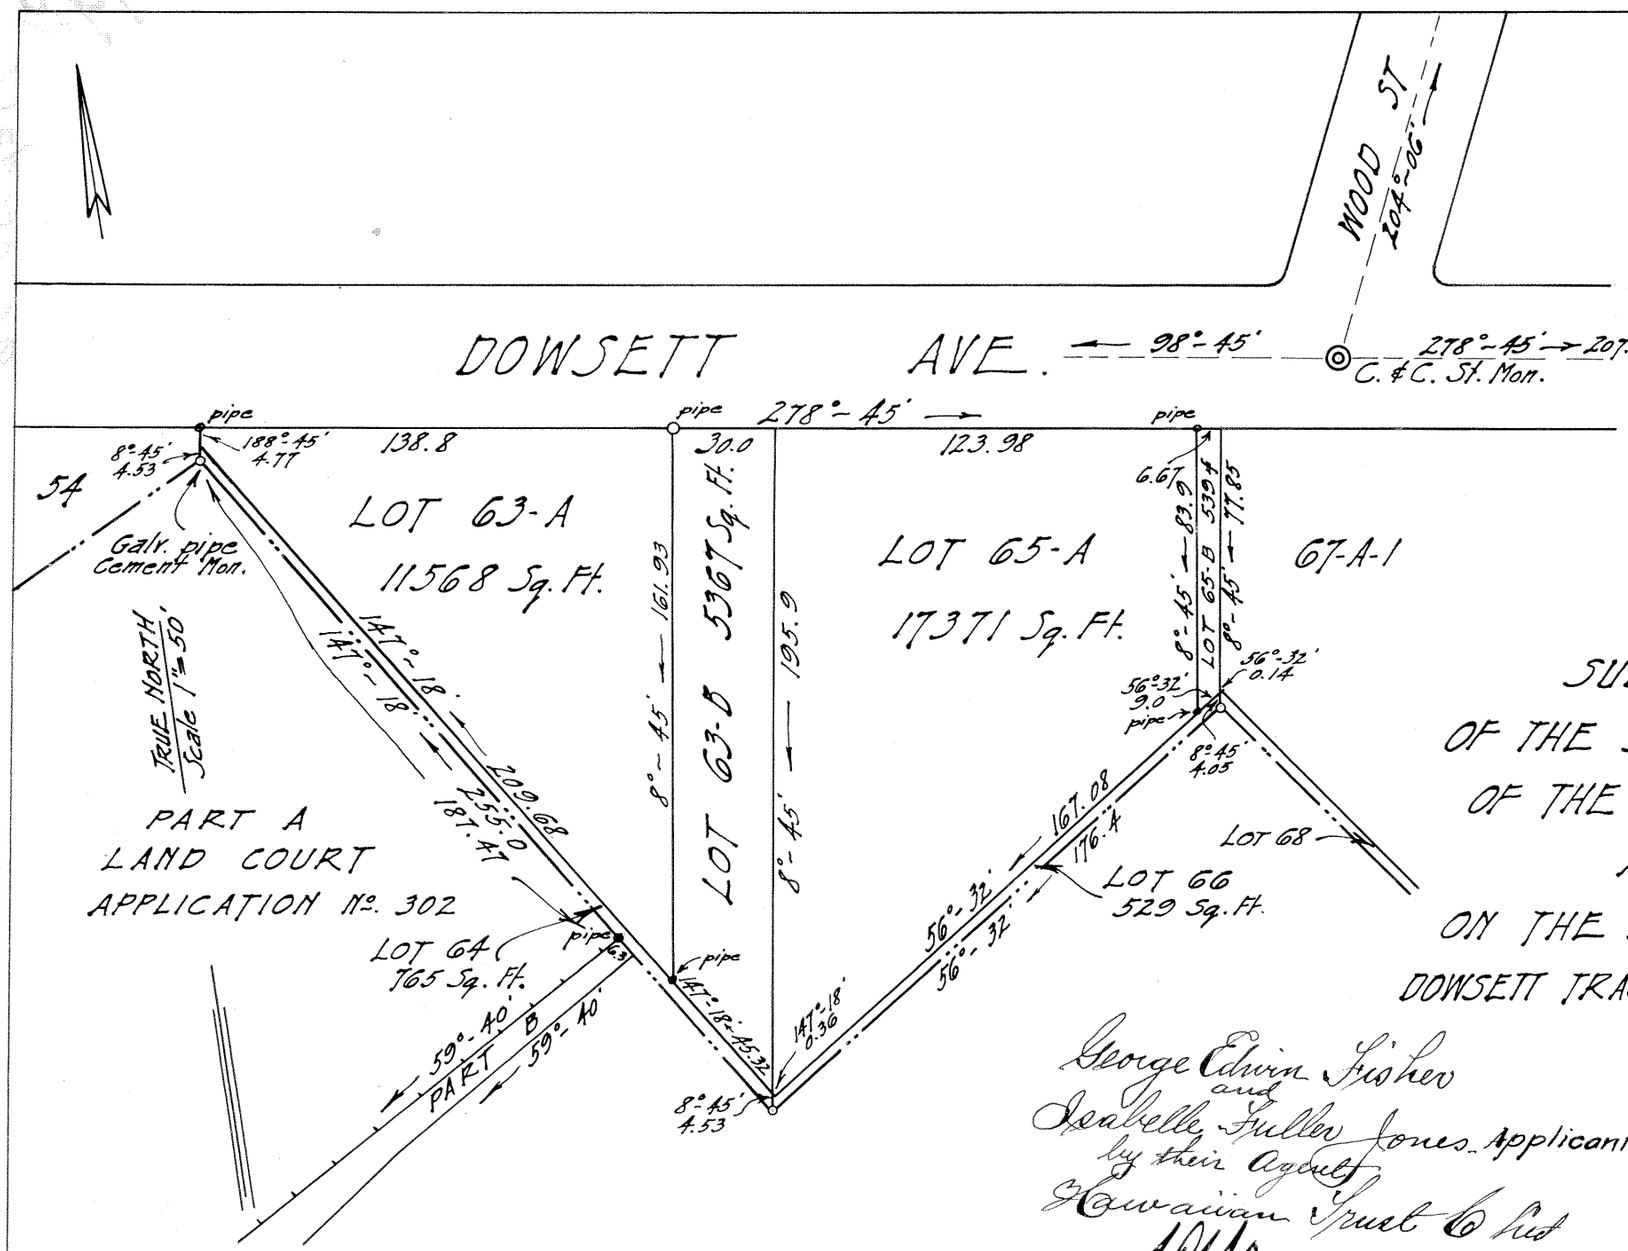

LAND COURT
TERRITORY OF HAWAII
SUBDIVISION OF LOTS 63 & 65
OF THE SUBDIVISION OF A PORTION OF LOT A
OF THE SUBDIVISION OF LAND COURT
APPLICATION No. 198
ON THE SOUTH SIDE OF DOWSETT AVENUE
DOWSETT TRACT, NUUANU VALLEY, HONOLULU, OAHU. T.H.
Scale, 1 in = 50 ft.

WRIGHT, HARVEY & WRIGHT
By, Stanley Wright
Surveyor & maker of plan,
855 Kaahumanu St.
Honolulu, T.H. March 10 1924.

George Edwin Fisher
and
Isabelle Fuller Jones Applicants.
by their Agent
Hawaiian Trust Co Ltd
A.C. Young
Secretary.

I hereby certify that the map hereon being a subdivision of Lots 63 & 65 of subdivision of a portion of Lot A of the subdivision of Land Court Application No. 198, has been examined and verified and found to be correct.

Honolulu, T.H.
March 17, 1924

Walter E. Wall
Surveyor, Territory of Hawaii.

APPROVED: March 17th 1924.

Ray J. O'Brien
Judge of the Land Court.

Filed March 15th 1924
J. H. Fisher
Registrar