MAP 28

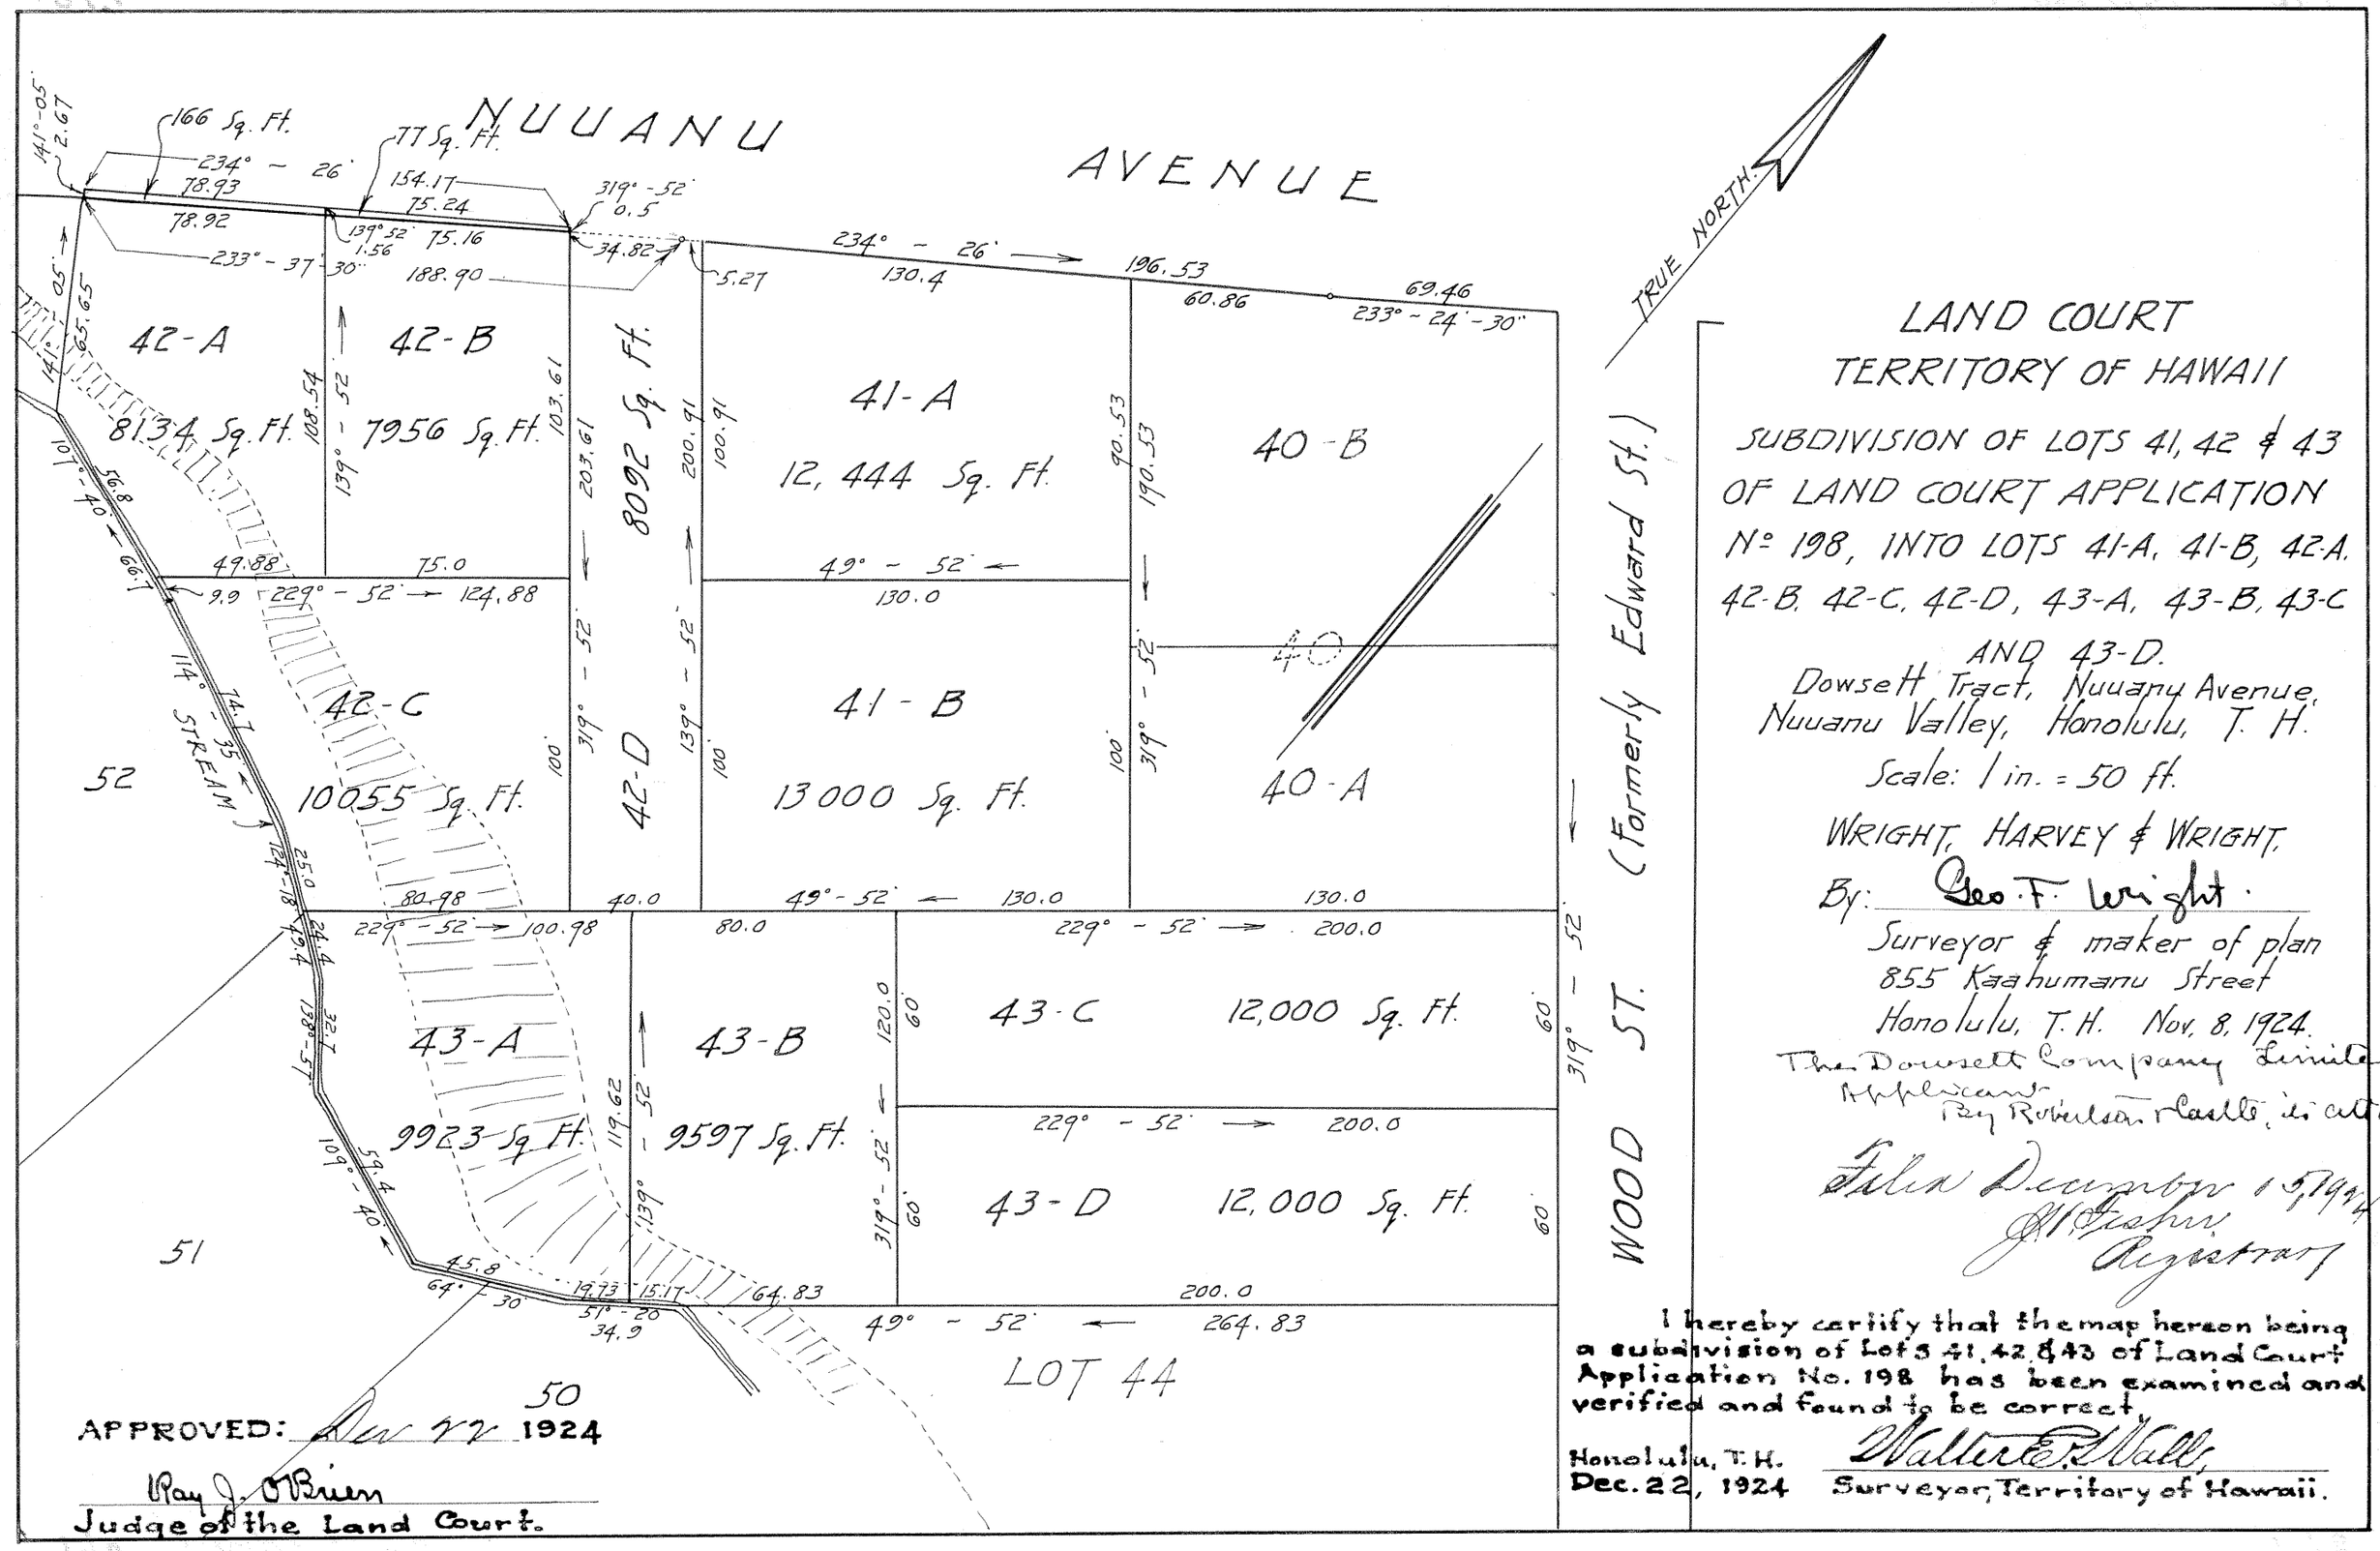

LAND COURT
TERRITORY OF HAWAII

SUBDIVISION OF LOTS 41, 42 & 43 OF LAND COURT APPLICATION No. 198, INTO LOTS 41-A, 41-B, 42-A, 42-B, 42-C, 42-D, 43-A, 43-B, 43-C AND 43-D.

Dowsett Tract, Nuuanu Avenue, Nuuanu Valley, Honolulu, T. H.

Scale: 1 in. = 50 ft.

WRIGHT, HARVEY & WRIGHT,

By: Geo. F. Wright.

Surveyor & maker of plan
855 Kaahumanu Street
Honolulu, T.H. Nov. 8, 1924.

The Dowsett Company Limited
Applicant
By Robertson & Castle, its attorneys

Filed December 19, 1924
J. H. Fisher
Registrar

I hereby certify that the map hereon being a subdivision of Lots 41, 42 & 43 of Land Court Application No. 198 has been examined and verified and found to be correct.

Honolulu, T.H.
Dec. 22, 1924

Walter E. Wall,
Surveyor, Territory of Hawaii.

APPROVED: Dec 22 1924

Ray J. O'Brien
Judge of the Land Court.