MAP 30

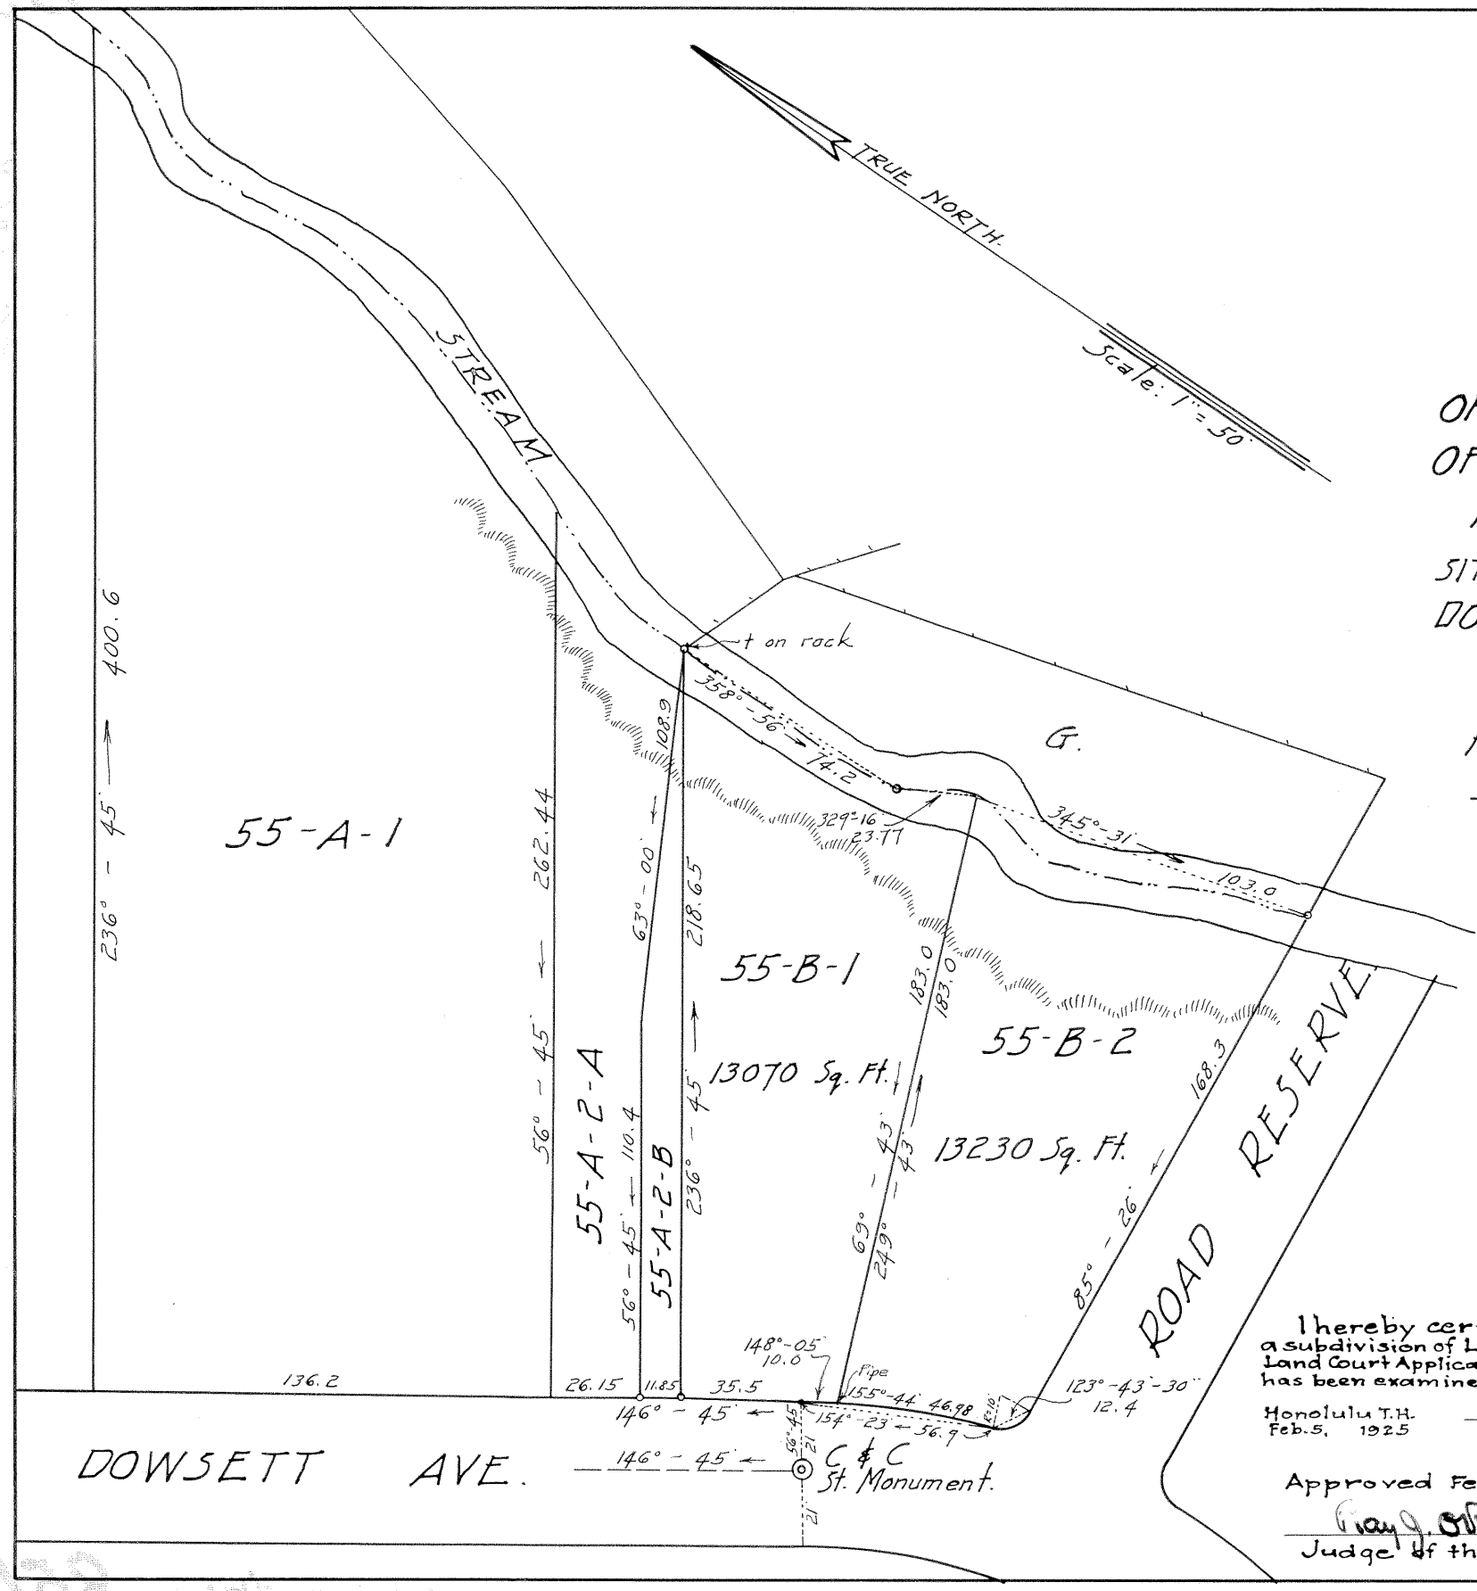

LAND COURT
TERRITORY OF HAWAII.

SUBDIVISION OF LOT 55-B,
OF THE SUBDIVISION OF LOT 55,
OF THE SUBDIVISION OF A PORTION OF LOT A
OF THE SUBDIVISION OF LAND COURT APPLICATION
Nº 198 INTO LOTS 55-B-1 AND 55-B-2.

SITUATED ON THE NORTHEAST SIDE OF DOWSETT AVE.,
DOWSETT TRACT, NUUANU VALLEY, HONOLULU, OAHU, T.H.

Scale: 1 in. = 50 ft.

HONOLULU, T.H.
Jan. 28, 1925.

WRIGHT, HARVEY & WRIGHT.
By: Geo. T. Wright
Surveyor & Maker of Plan.
855 Kaahumanu St.

Russell Lowell Richards
applicant
by his attorney
P. C. Morris.

Filed February 3. 1925
J. H. Fisher
Registrar

I hereby certify that the map hereon being a subdivision of Lot 55-B of the subdivision of Land Court Application No. 198 into Lots 55-B-1 & 55-B-2 has been examined and verified and found to be correct.

Honolulu T.H.
Feb. 5, 1925

Walter E. Wall,
Surveyor, Territory of Hawaii.

Approved Feb. 5, 1925

Ray J. O'Brien
Judge of the Land Court

1.0 Sq. ft.