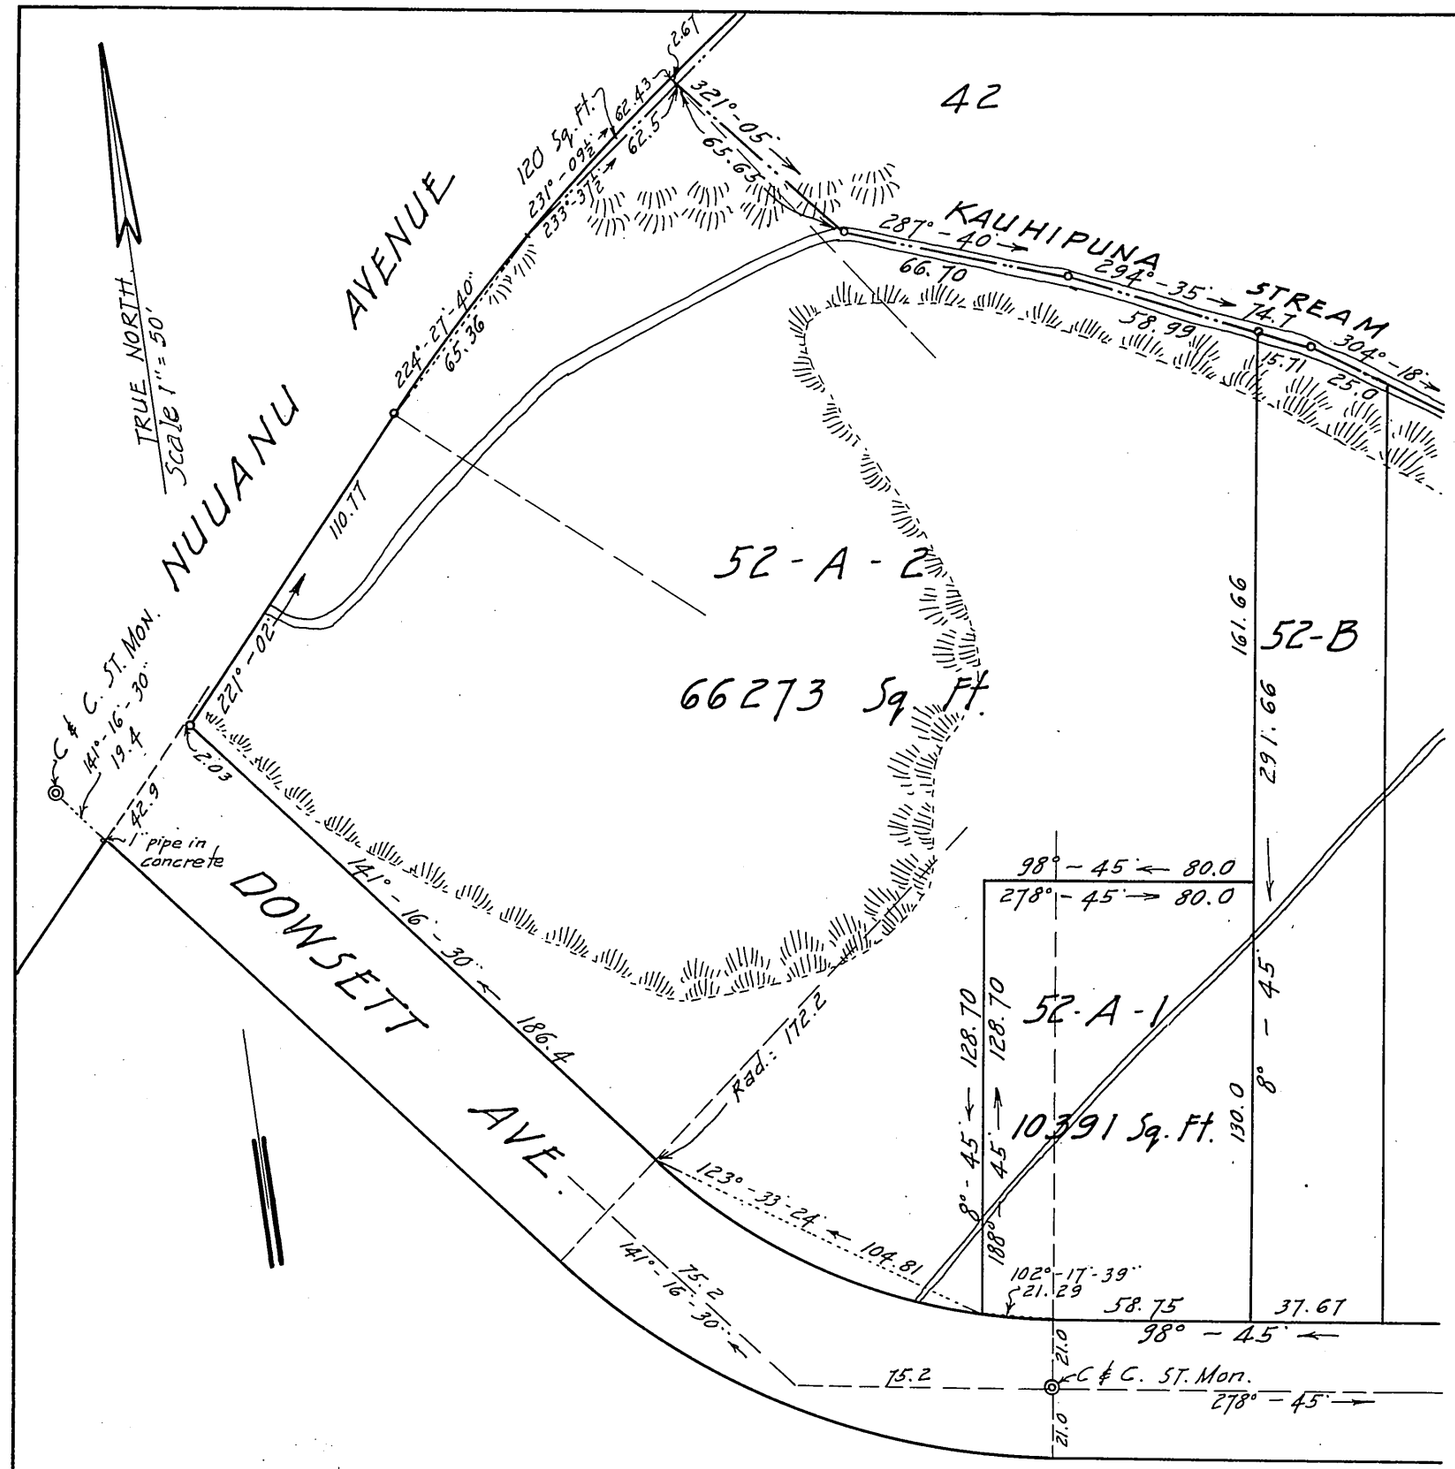

LAND COURT
TERRITORY OF HAWAII.

SUBDIVISION OF LOT 52-A OF THE SUBDIVISION OF LOT 52, OF THE SUBDIVISION OF A PORTION OF LOT "A" OF THE SUBDIVISION OF LAND COURT APPLICATION No. 198 INTO LOTS 52-A-1 AND 52-A-2, DOWSETT TRACT, NUUANU VALLEY, HONOLULU, OAHU, T.H.

Scale: 1 in. = 50 ft.

HONOLULU, T.H.
MAY 26, 1925.

WRIGHT, HARVEY & WRIGHT,
By: Geo. F. Wright
Surveyor & Maker of Plan,
855 Kaahumanu St.

Estate of Annie S. Parke, Limited, petitioner,
by Frear Prosser Anderson & Marx
its attorneys.

Filed June 17 1925
J. H. Fisher
Registrar

I hereby certify that the map hereon being a subdivision of Lot 52A of the subdivision of Lot 52, of the subdivision of a portion of Lot A of the subdivision of Land Court Application No. 198, has been examined and verified and found to be correct.

Honolulu, T.H.
June 22, 1925.

Walter E. Wall
Surveyor, Territory of Hawaii.

Approved: June 22, 1925.

Ray J. O'Brien
Judge of the Land Court.