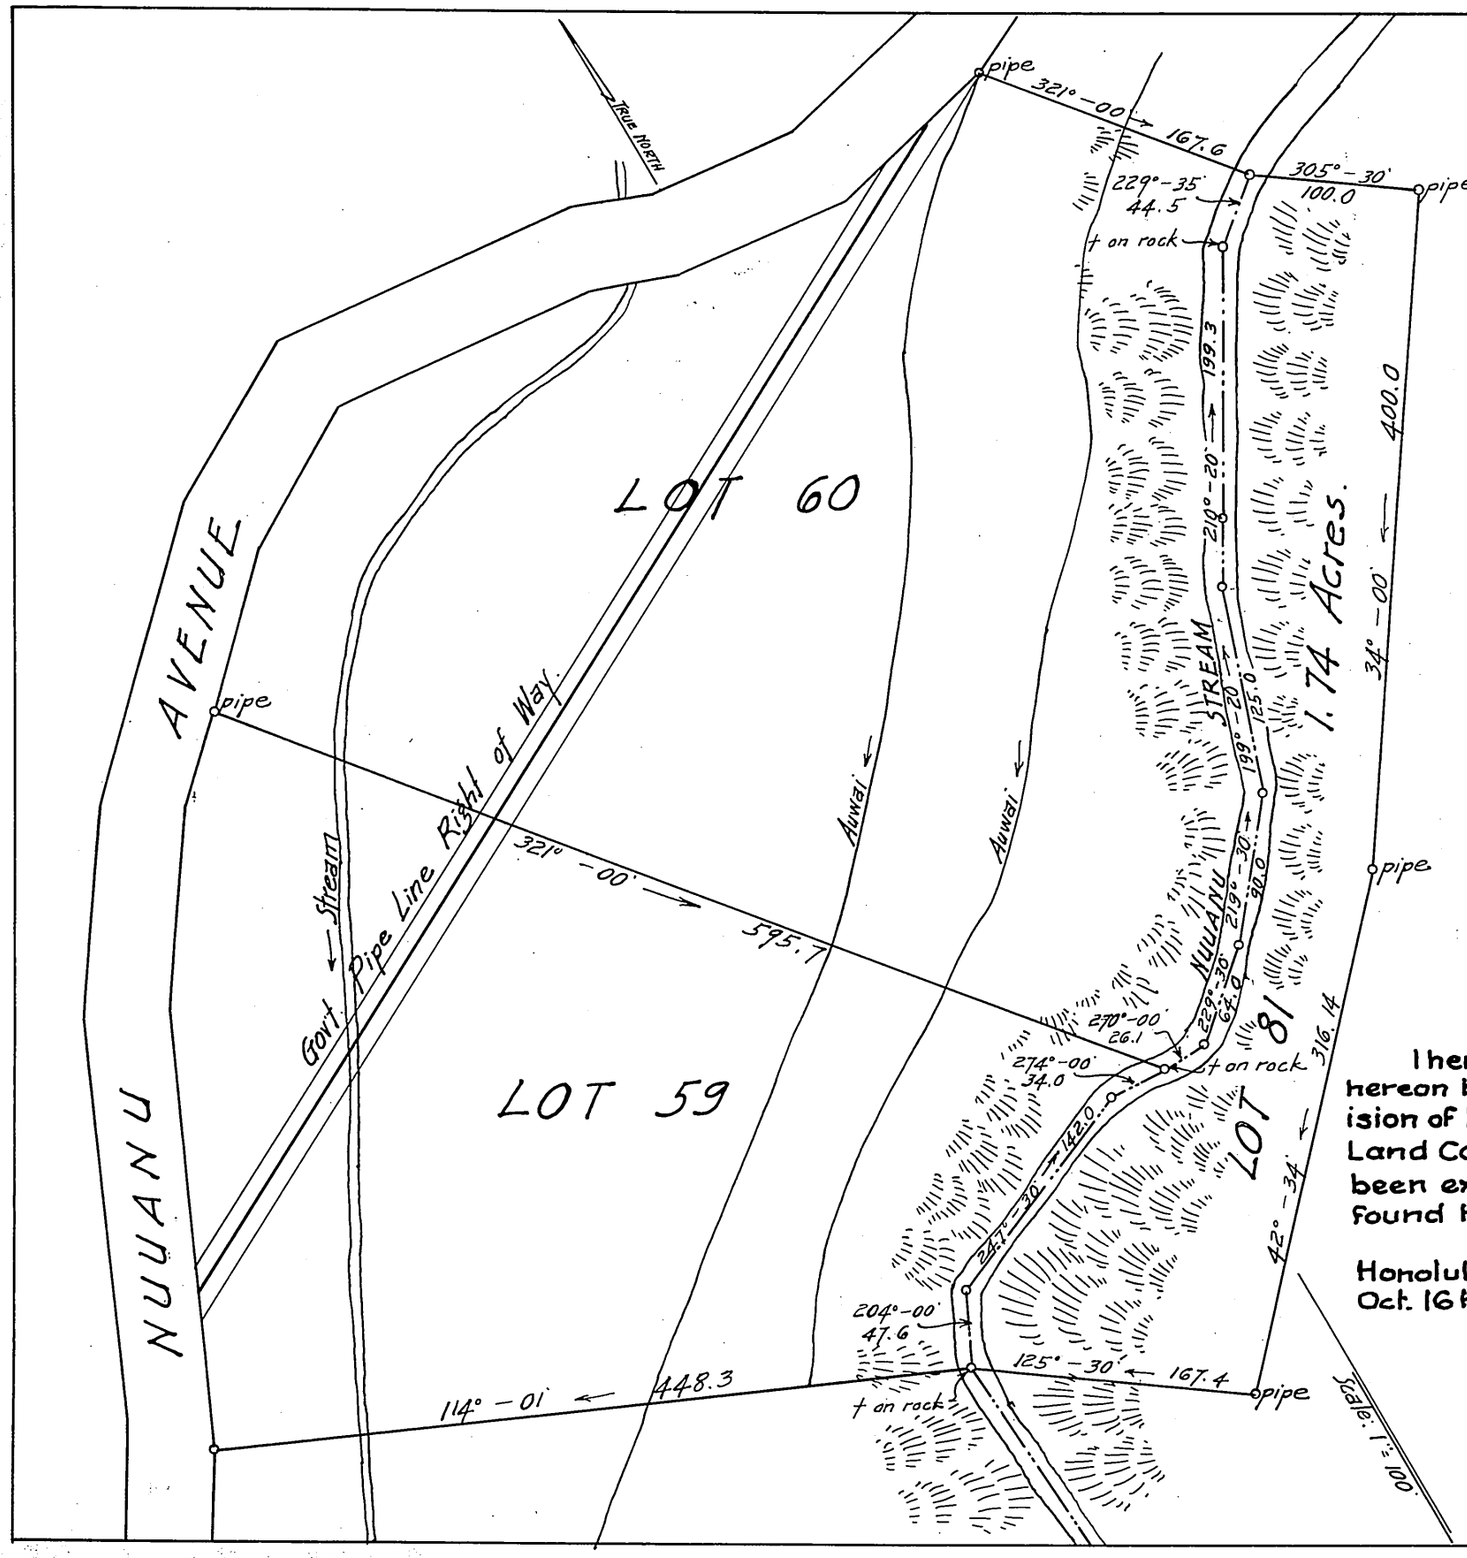

LAND COURT
TERRITORY OF HAWAII.

LOT 81 OF THE DOWSETT TRACT.
BEING A PORTION OF LOT "A" OF THE SUB-DIVISION OF LAND COURT APPLICATION Nº 198.
NUUANU VALLEY, HONOLULU, OAHU, T. H.

Scale: 1 in. = 100 ft.

HONOLULU, T.H.
Oct. 10, 1925.

WRIGHT, HARVEY & WRIGHT,
By: Stanley Wright
Surveyor & Maker of Plan,
419 Damon Building.

The Dowsett Company, Ltd.

A. G. Dowsett
Its President

A. Mason
Its Treasurer.

I hereby certify that the map hereon being Lot 81 of the subdivision of Lot "A" of the subdivision of Land Court Application No. 198 has been examined and verified and found to be correct.

Honolulu, T.H.
Oct. 16th. 1925

Walter E. Wall
Surveyor,
Territory of Hawaii.

Filed October 13, 1925
J. A. Fisher
Registrar

APPROVED: October 16th 1925
Jas. J. Davis
Judge of the Land Court.