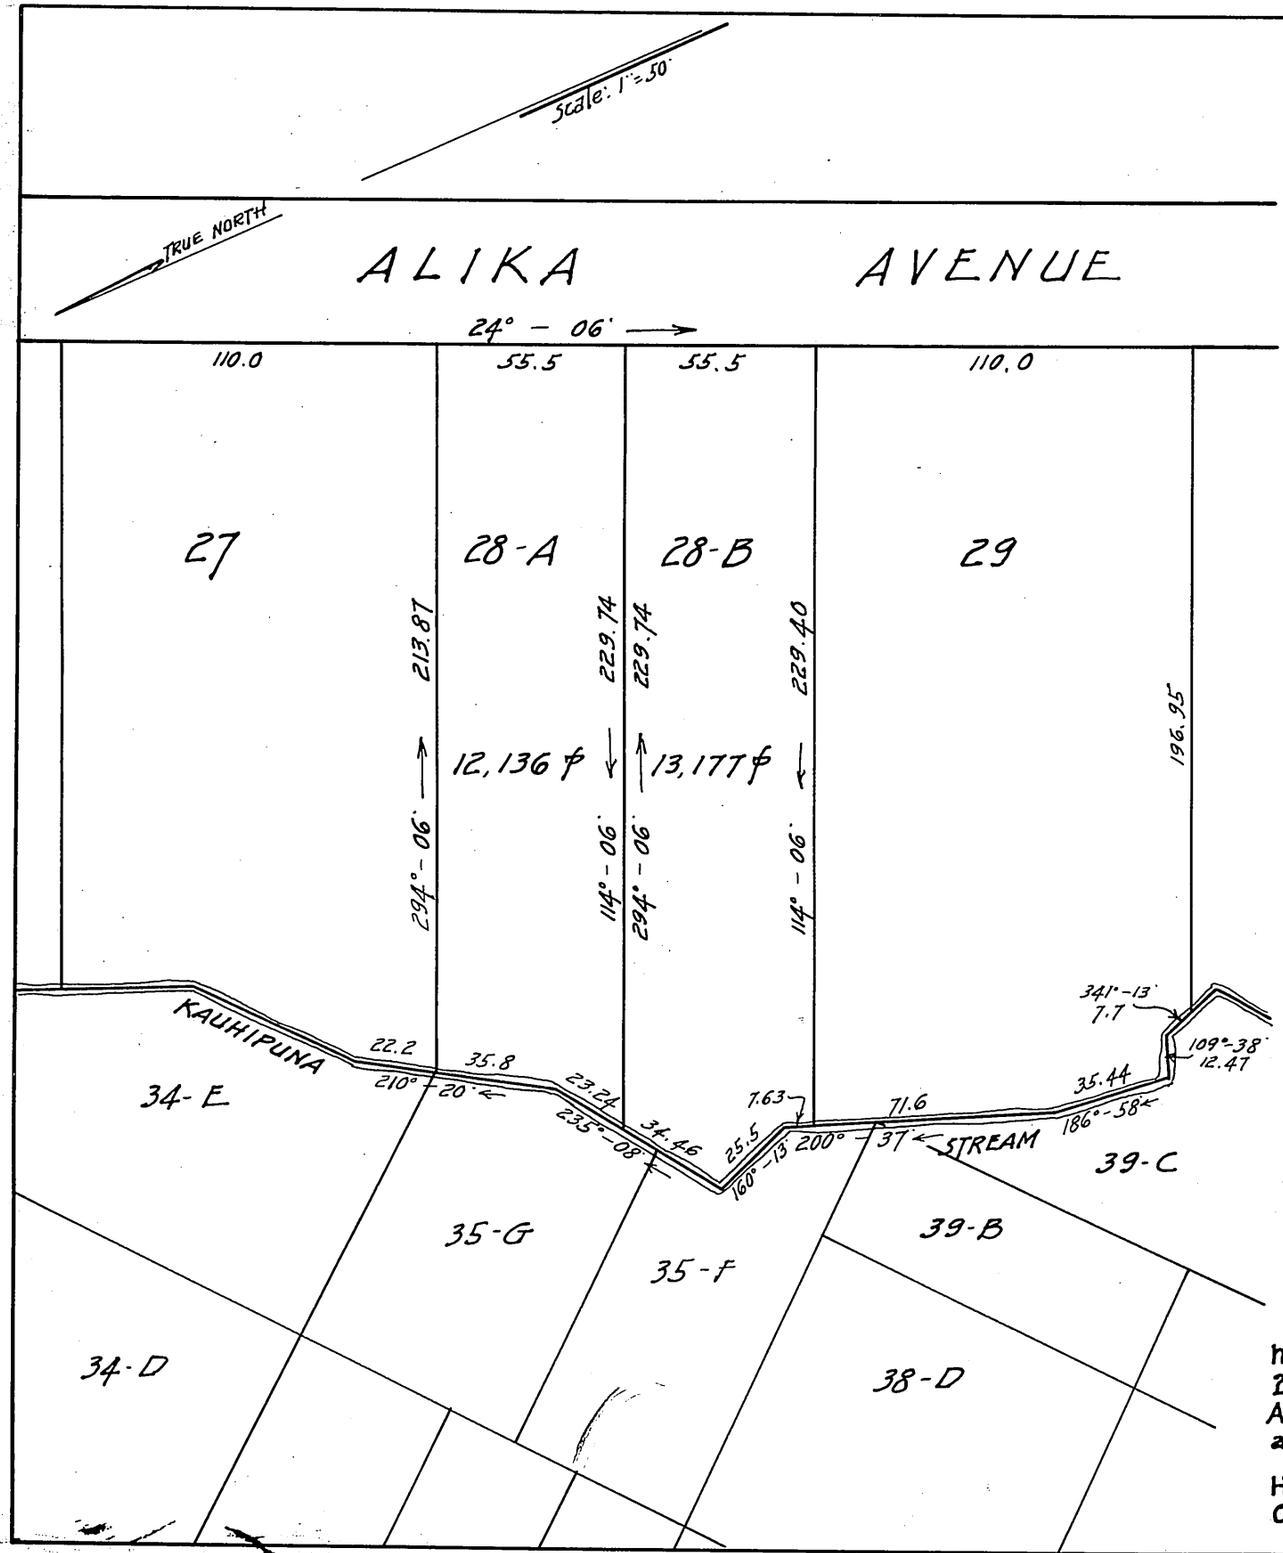

LAND COURT
TERRITORY OF HAWAII.

SUBDIVISION OF LOT 28, INTO LOTS 28-A & 28-B. BEING A PORTION OF LOT "A" OF THE SUBDIVISION OF LAND COURT APPLICATION Nº 198.

DOWSETT TRACT, NUUANU VALLEY, HONOLULU, OAHU, T.H.

Scale: 1 in. = 50 ft.

Honolulu, T.H.
Sept. 29, 1925.

WRIGHT, HARVEY & WRIGHT,
By: Geo. F. Wright
Surveyor & Maker of Plan
855 Kaahumanu St.

The Dowsett Company, Limited
Owner
By A. C. Dowsett,
Its President
By Jas. L. Cockburn
Its Acting Secretary.

Filed October 5, 1925
J. H. Fisher
Registrar

I hereby certify that the map hereon being a subdivision of Lot 28 of the subdivision of Land Court Application No. 198, has been examined and verified and found to be correct.

Honolulu, T.H.
Oct. 29, 1925.

Walter E. Wall,
Surveyor,
Territory of Hawaii.

APPROVED: Oct. 29, 1925
Jas. J. Banks.
Judge of the Land Court.