LAND COURT
TERRITORY OF HAWAII

SUBDIVISION OF LOT 29 INTO LOTS 29-A & 29-B.
BEING A PORTION OF LOT "A" OF THE SUBDIVISION
OF LAND COURT APPLICATION Nº 198.
DOWSETT TRACT, NUUANU VALLEY, HONOLULU, OAHU, T.H.

Scale: 1 in. = 50 ft.

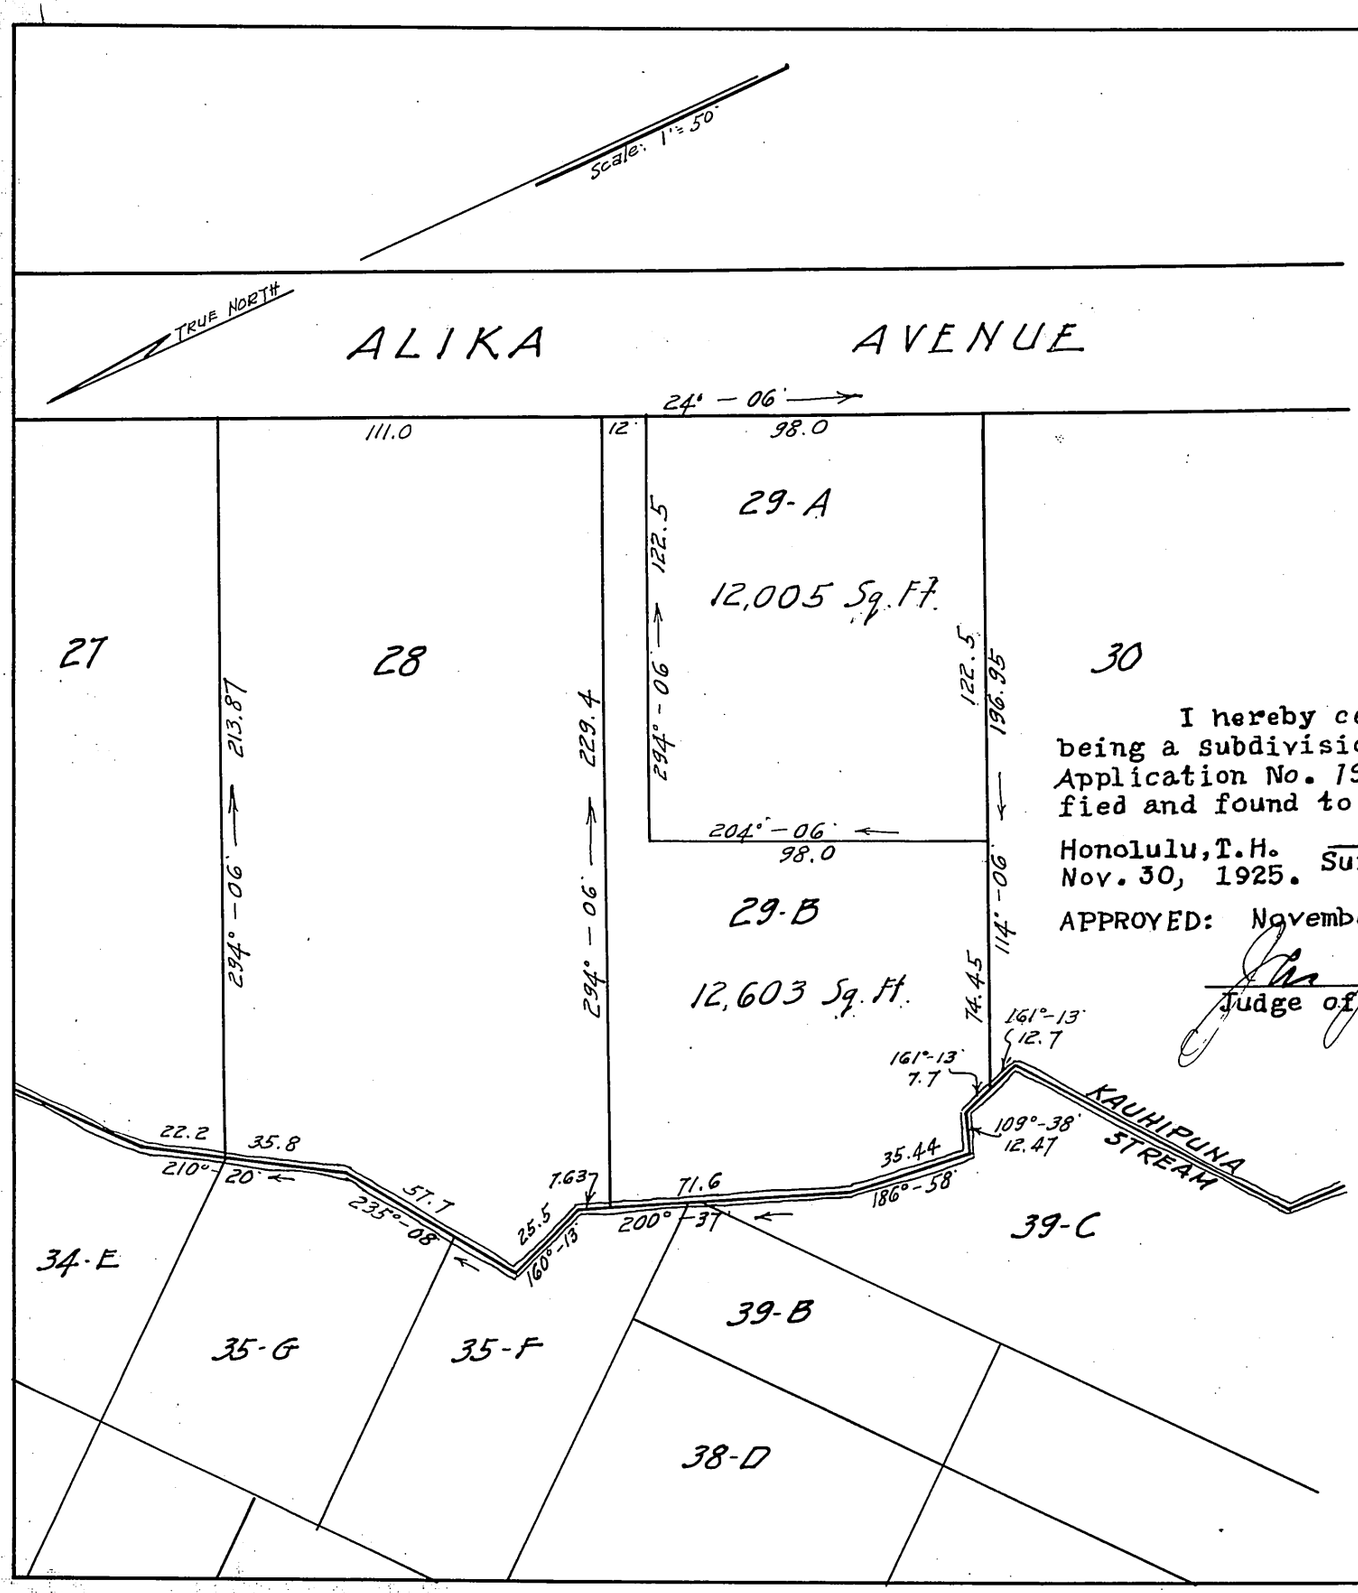

Honolulu, T.H.
Sept. 29, 1925.

WRIGHT, HARVEY & WRIGHT,
By: Geo. F. Wright.
Surveyor & maker of Plan,
855 Kaahumanu St.

I hereby certify that the map hereon being a subdivision of Lot 29 of Lot A of L.C. Application No. 198, has been examined and verified and found to be correct.

Honolulu, T.H.
Nov. 30, 1925.

Walter A. Wall,
Surveyor, Territory of Hawaii.

APPROVED: November 30, 1925.

John J. Banks
Judge of the Land Court.

Clarence Hutton Smith and
Helene Frances Smith
Petitioners
by Prosser, Anderson & Marx
C.M.T.
their attorneys

Filed November 10th 1925
J. A. Fisher
Registrar