MAP 42

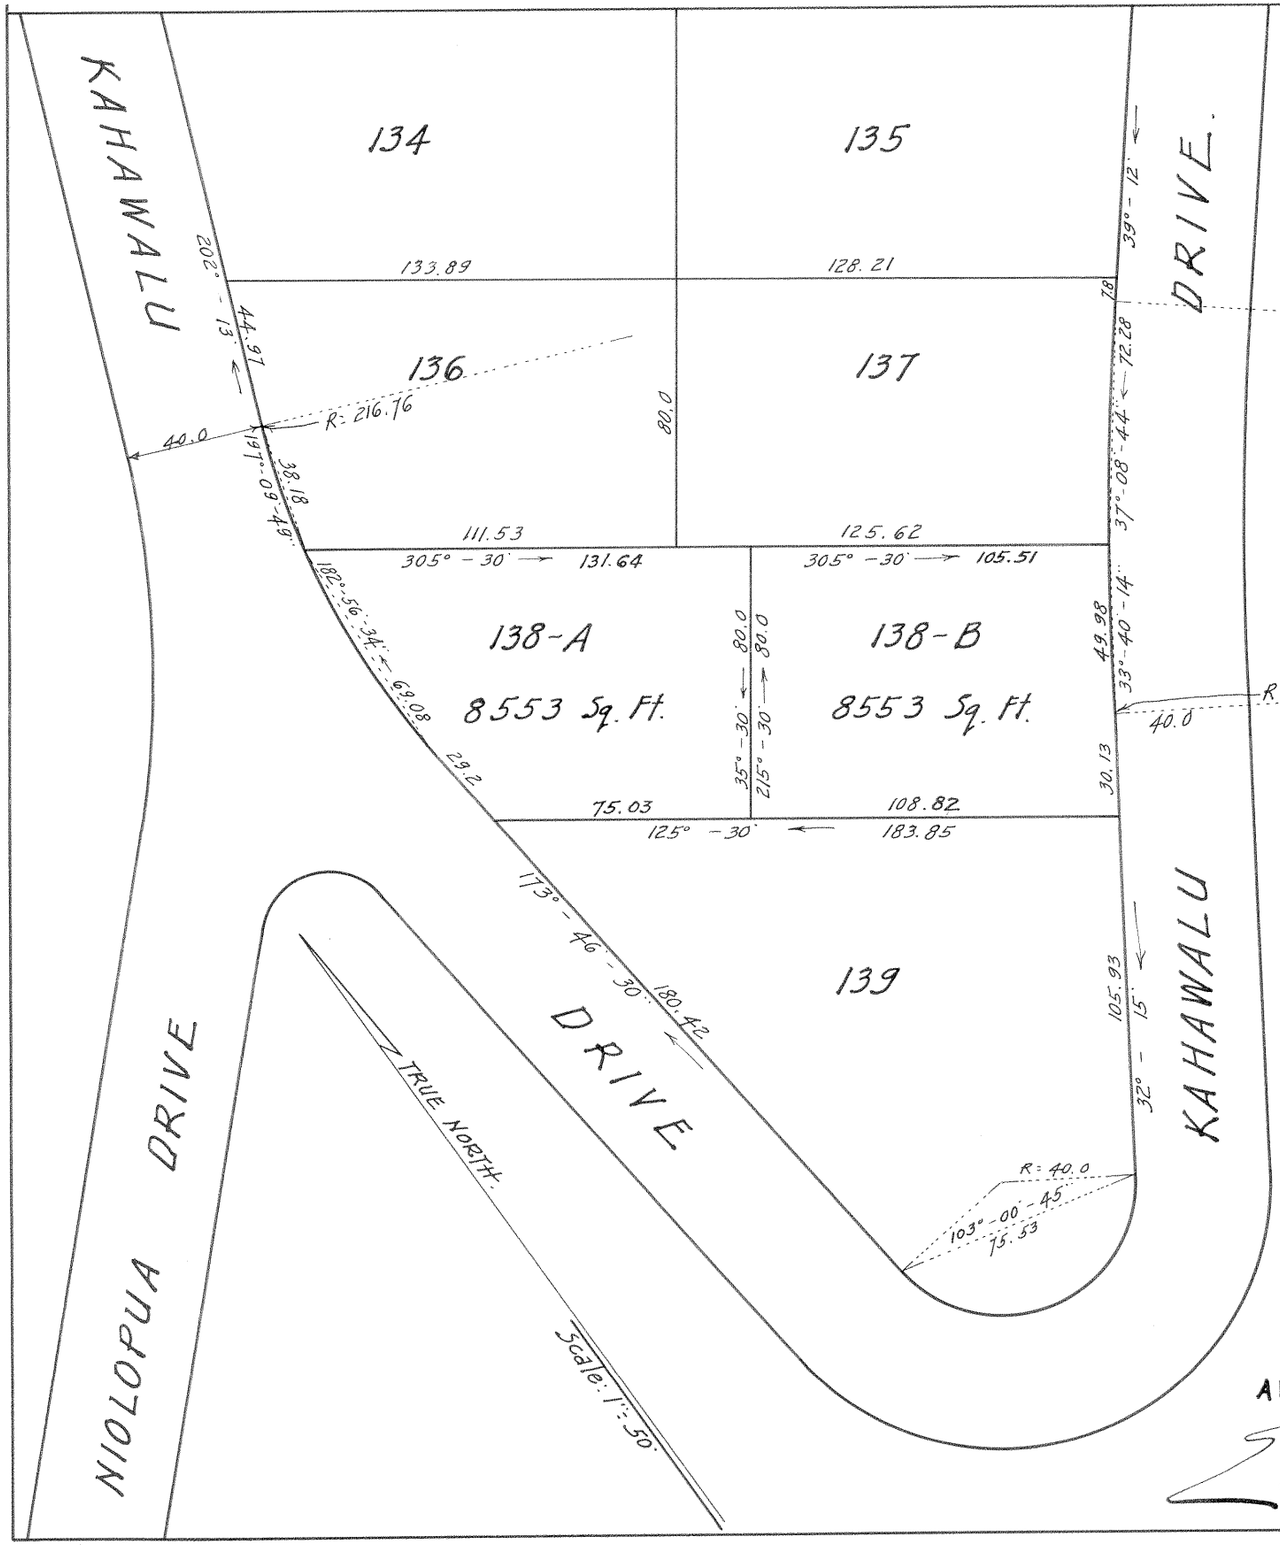

LAND COURT
TERRITORY OF HAWAII

SUBDIVISION OF LOT 138 OF THE SUBDIVISION OF A PORTION OF LOT 'A' OF THE SUBDIVISION OF LAND COURT APPLICATION Nº 198 INTO LOTS 138-A AND 138-B.

DOWSETT HIGHLANDS, NUUANU VALLEY, HONOLULU, OAHU, T.H.

Scale: 1 in. = 50 ft.

HONOLULU, T.H.
April 3, 1926.

WRIGHT, HARVEY & WRIGHT,
By: [signature]
Surveyor & Maker of Plan
419 S.M. Damon Bldg.

The Dowsett Company Ltd
Owner
By James L. Coke
Its Attorney

Filed April 9 1926
[signature]
Registrar

I hereby certify that the map hereon being a subdivision of Lot 138 of the subdivision of a portion of Lot A of the subdivision of Land Court Application No. 198, has been examined and verified and found to be correct.
Honolulu, T.H.
April 20, 1926.
[signature]
Surveyor,
Territory of Hawaii.

APPROVED: April 20, 1926.
[signature]
Judge of the Land Court.