MAP 44

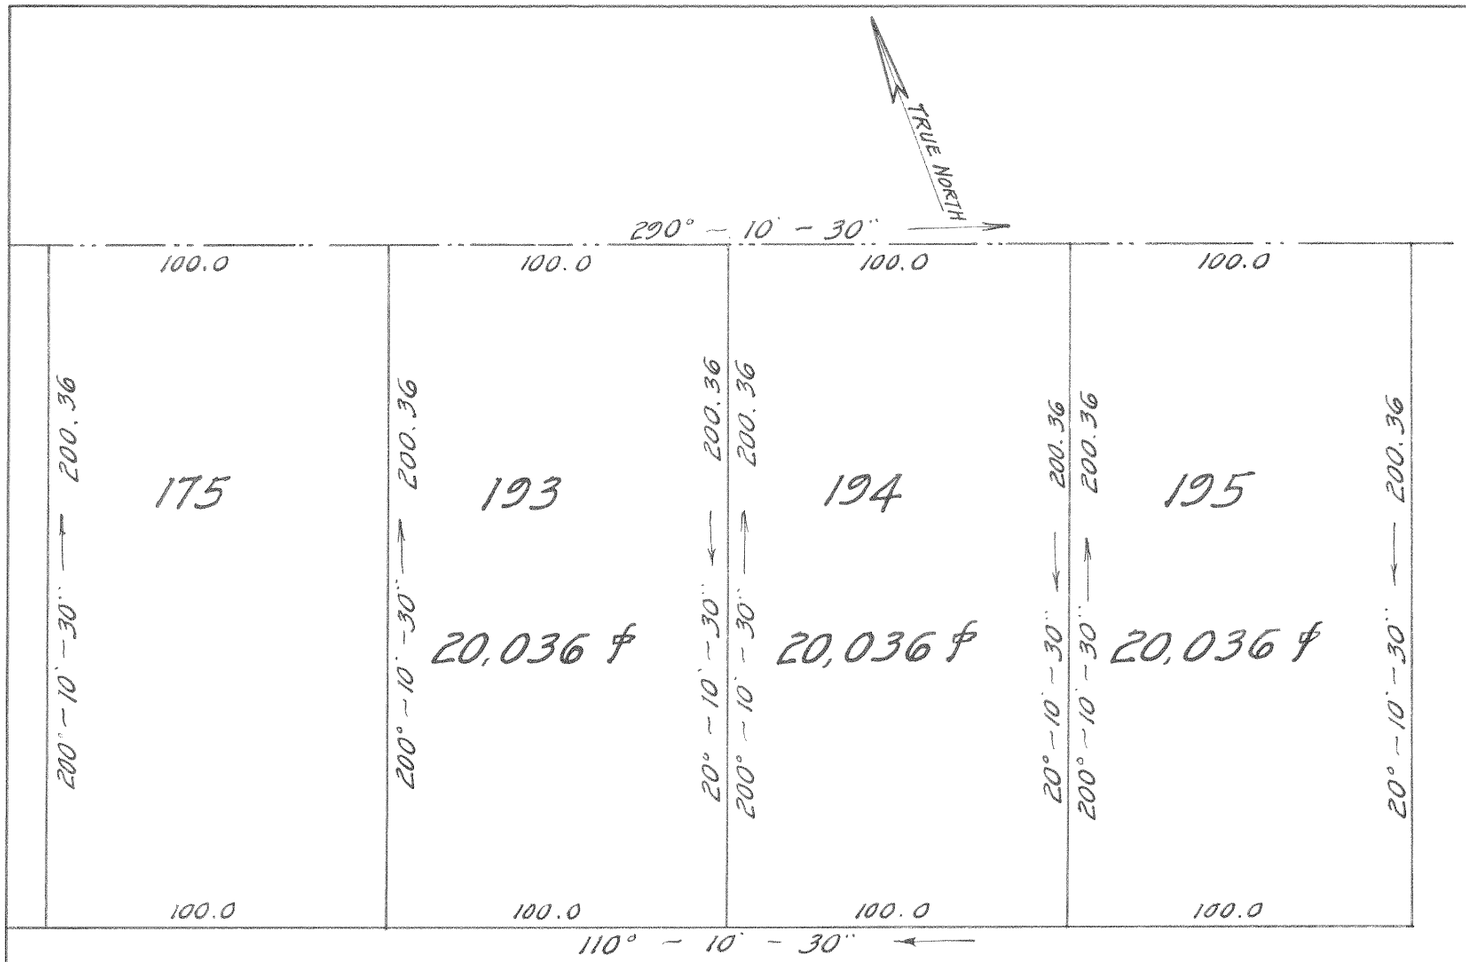

LAND COURT
TERRITORY OF HAWAII
DOWSETT HIGHLANDS

LOTS 193, 194 and 195.
Being a portion of Lot A of the Subdivision of Land Court Application No. 198

NUUANU VALLEY, HONOLULU, OAHU, T. H.

Scale: 1 in. = 50 ft.

HONOLULU, T. H.
June 29, 1926.

WRIGHT, HARVEY & WRIGHT,
By: [signature]
Surveyor & Maker of Plan,
419 S. M. Damon Bldg.

The Dowsett Company Ltd
Owner.
By James L. Coke
Its Attorney
Filed July 6th 1926
J. H. Fisher
Registrar

I hereby certify that the map hereon being a subdivision of Land Court Application No. 198 has been examined and verified and found to be correct.

Honolulu, T.H. [signature]
July 12, 1926. Surveyor, Territory of Hawaii.

APPROVED: July 12, 1926.
[signature]
Judge of the Land Court.

Scale: 1" = 50'