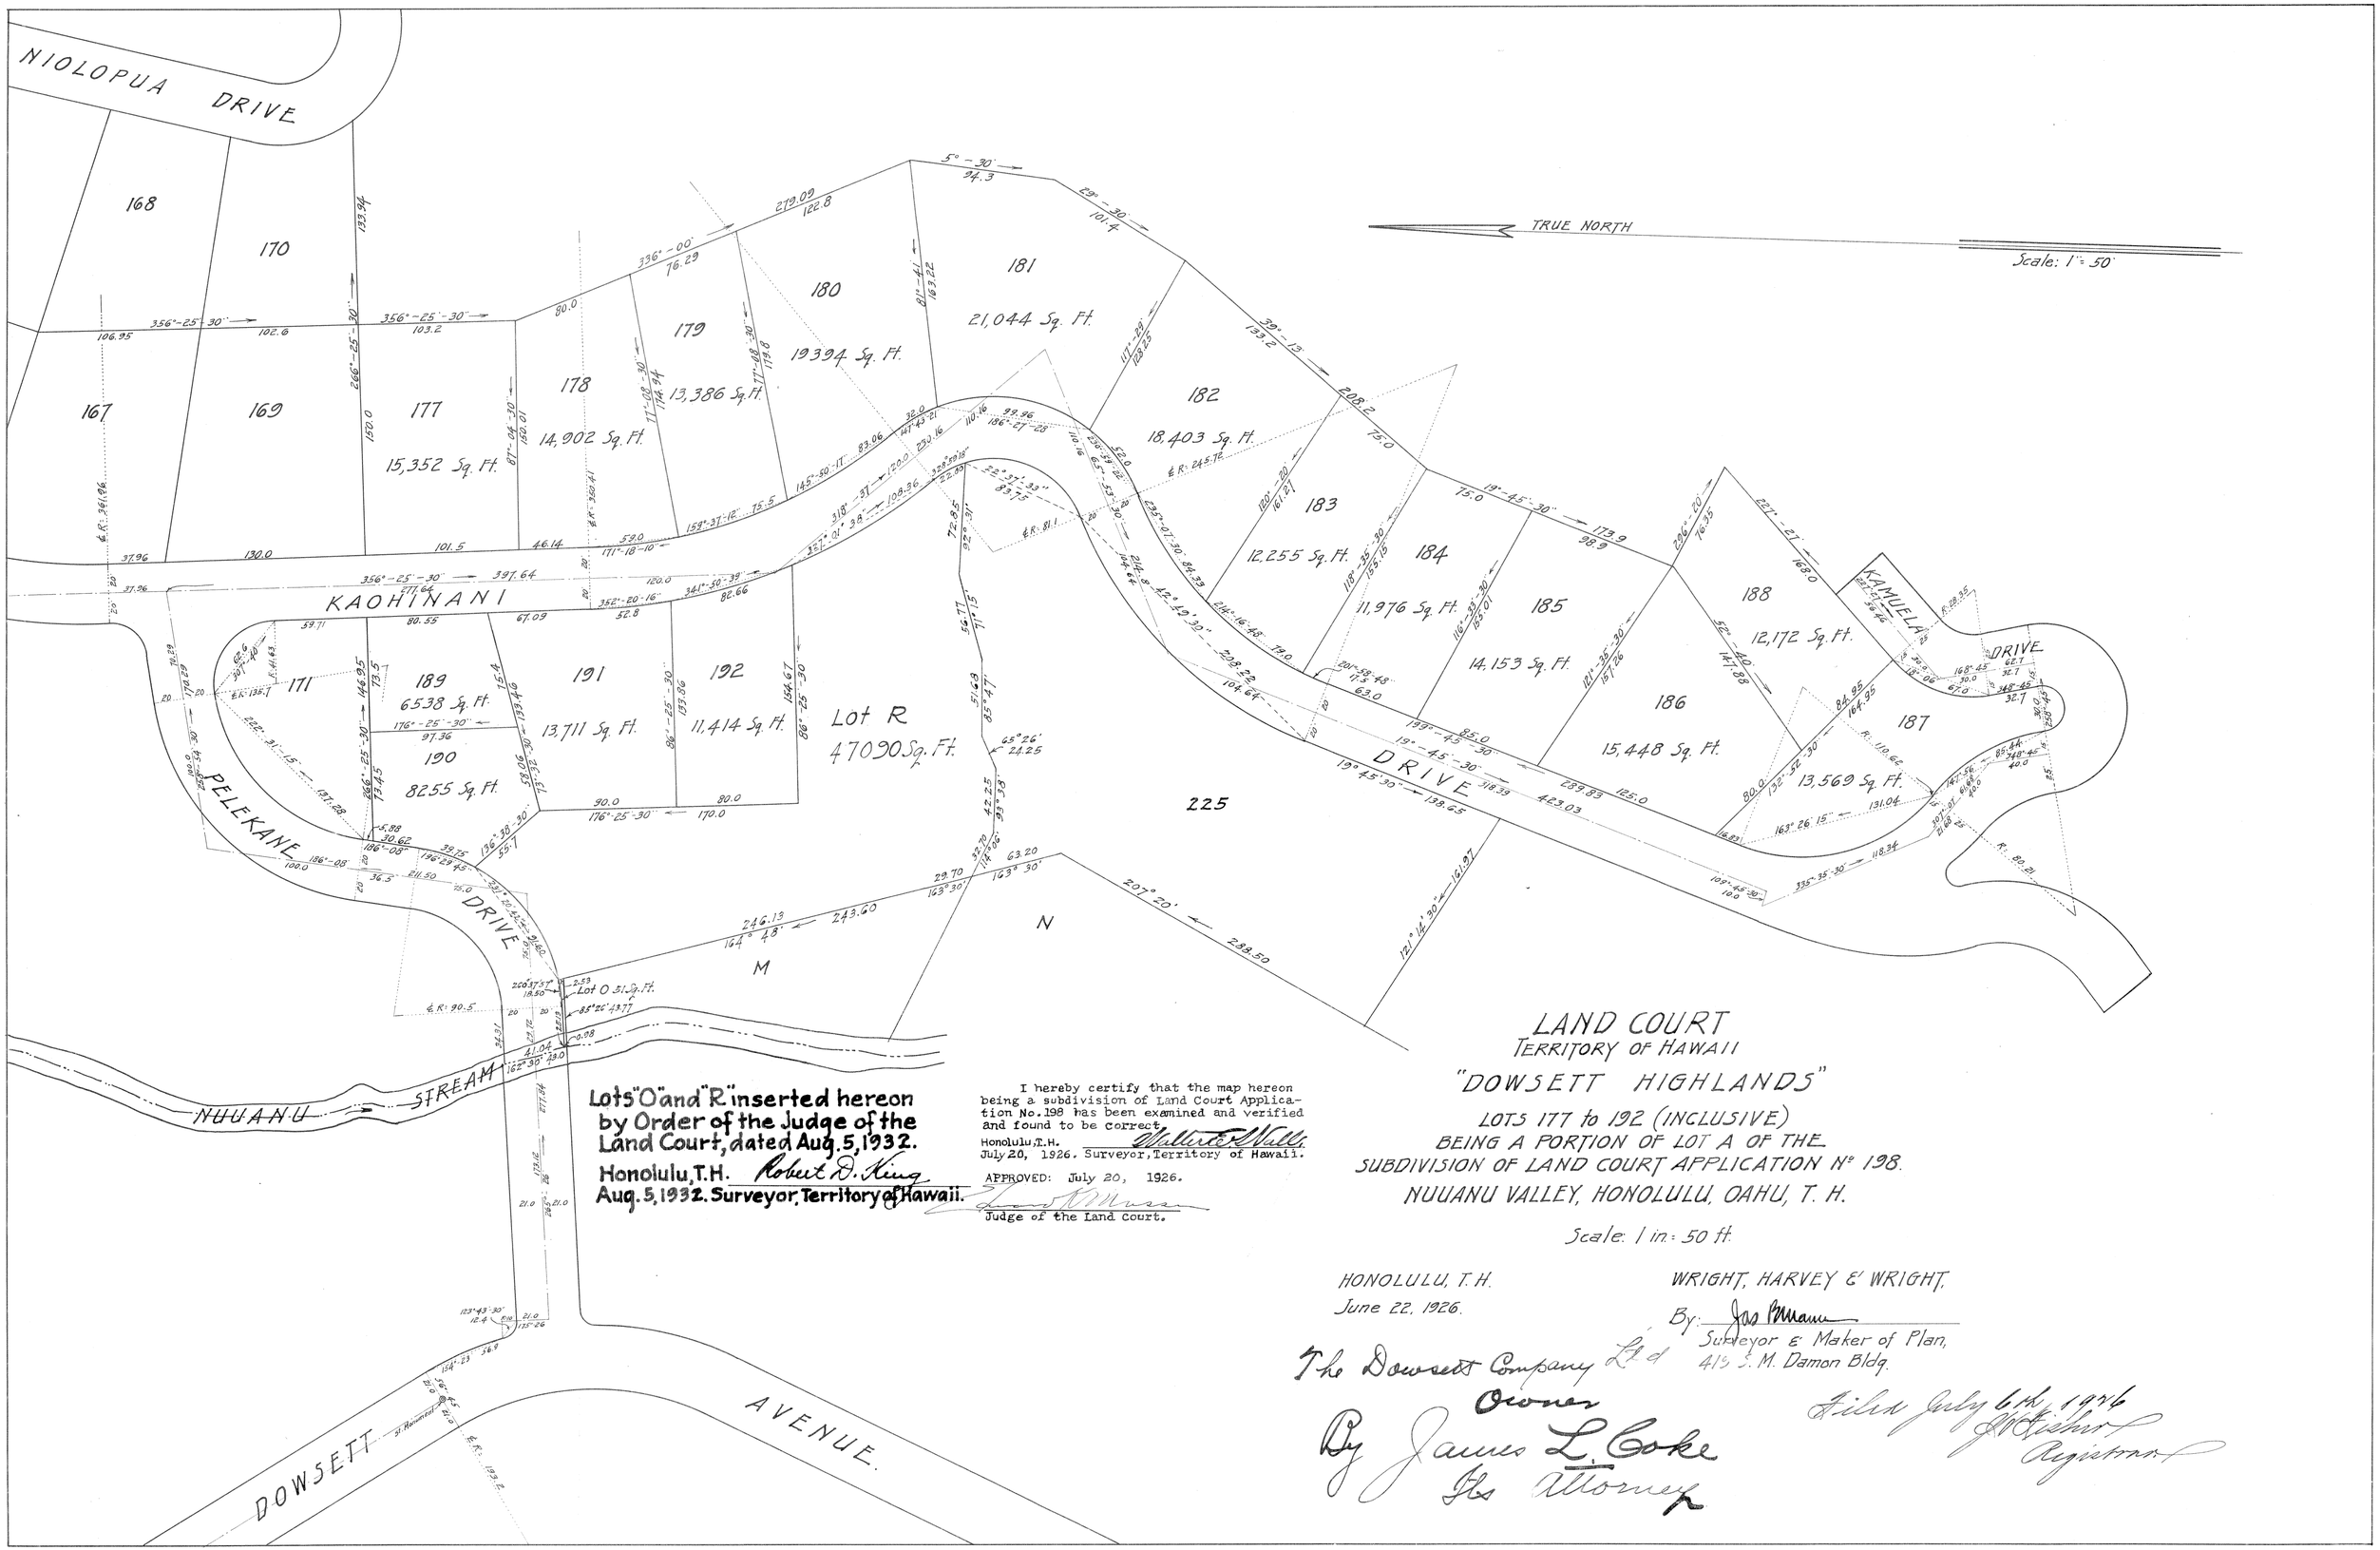

Lots "O" and "R" inserted hereon by Order of the Judge of the Land Court, dated Aug. 5, 1932.
Honolulu, T.H. Robert D. King
Aug. 5, 1932. Surveyor, Territory of Hawaii.

I hereby certify that the map hereon being a subdivision of Land Court Application No. 198 has been examined and verified and found to be correct.
Honolulu, T.H. Walter E. Wall
July 20, 1926. Surveyor, Territory of Hawaii.

APPROVED: July 20, 1926.
Judge of the Land Court.

LAND COURT
TERRITORY OF HAWAII
"DOWSETT HIGHLANDS"

LOTS 177 to 192 (INCLUSIVE)
BEING A PORTION OF LOT A OF THE
SUBDIVISION OF LAND COURT APPLICATION No. 198.
NUUANU VALLEY, HONOLULU, OAHU, T. H.

Scale: 1 in. = 50 ft.

HONOLULU, T.H.
June 22, 1926.

WRIGHT, HARVEY & WRIGHT,
By: Jas B Mann
Surveyor & Maker of Plan,
419 S. M. Damon Bldg.

The Dowsett Company Ltd
Owner
By James L. Coke
Its Attorney

Filed July 6th, 1926
J. H. Fishrod
Registrar