MAP 46

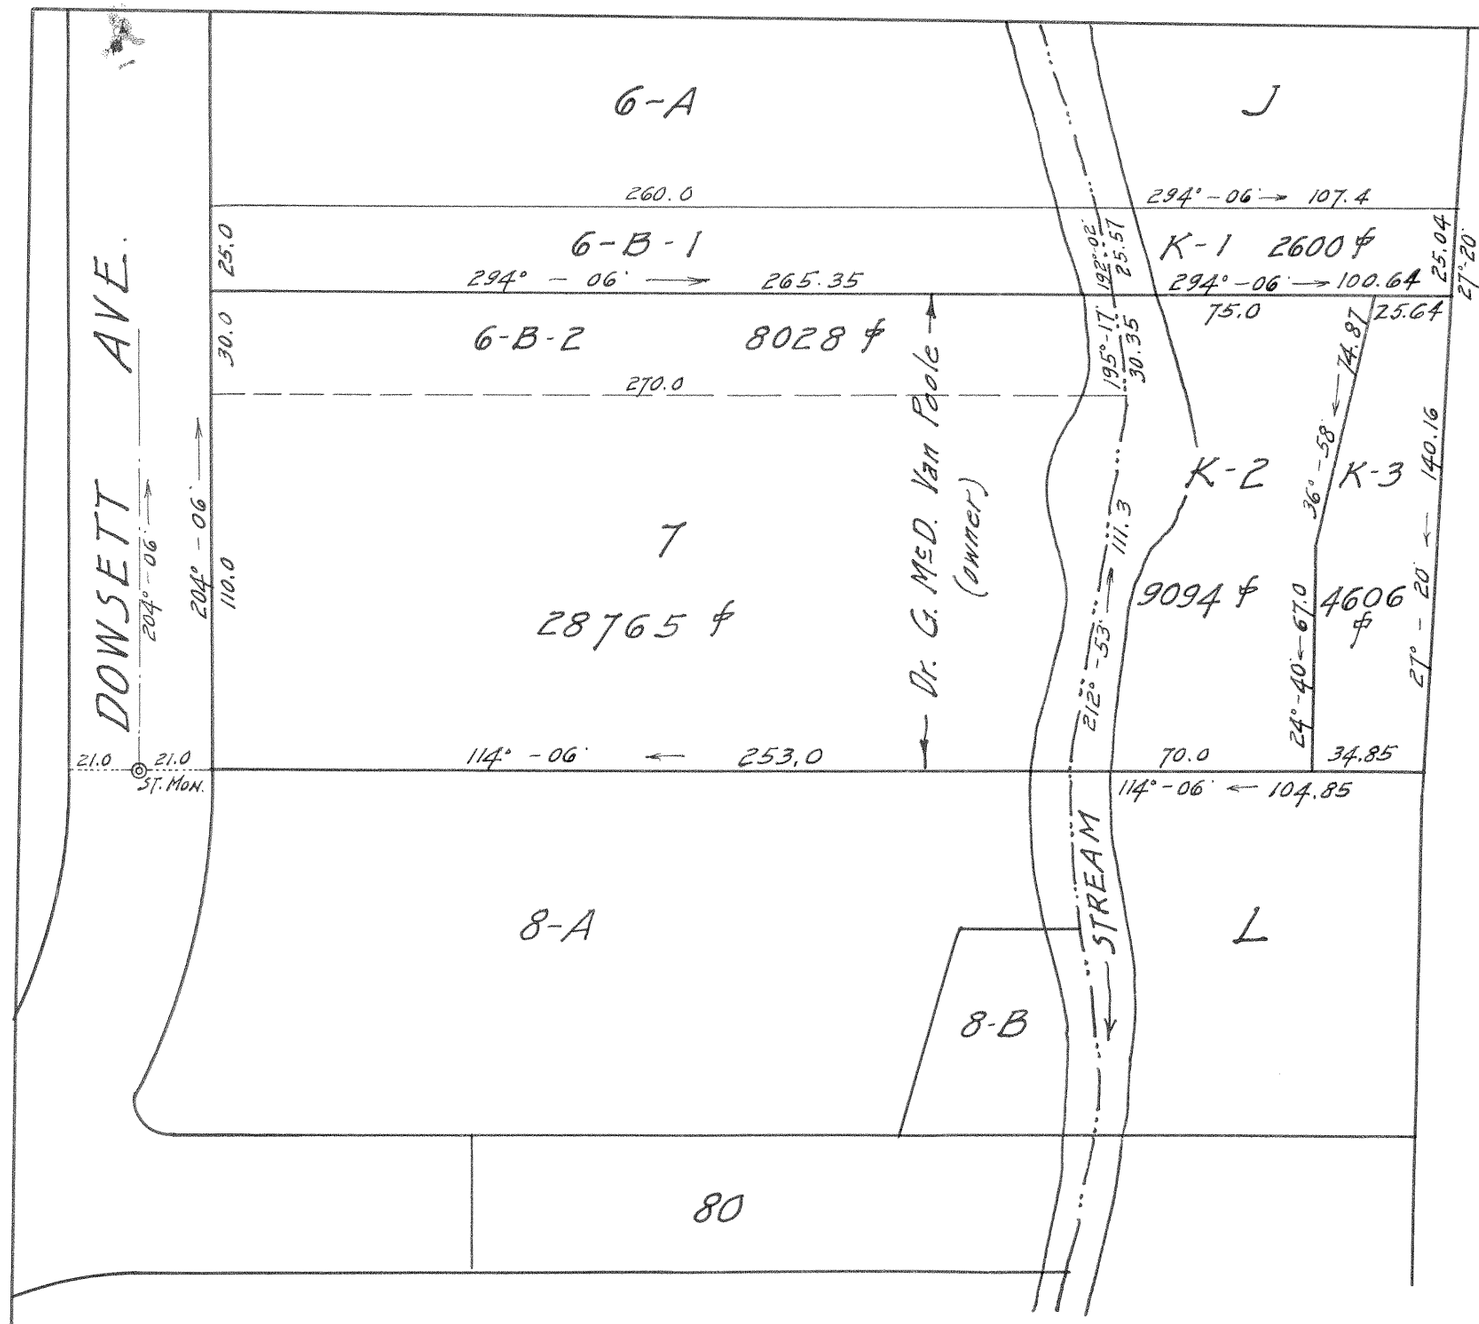

LAND COURT
TERRITORY OF HAWAII.

Subdivision of Lot K of the subdivision of a portion of Lot A of the subdivision of Land Court Application No. 198. into Lots K-1, K-2 and K-3.

DOWSETT TRACT, NUUANU VALLEY, HONOLULU, OAHU, T. H.

Scale: 1 in = 50 ft.

HONOLULU, T. H.
July 17, 1926.

WRIGHT, HARVEY & WRIGHT,
By: Stanley Wright
Surveyor & Maker of Plan,
419 S. M. Damon Bldg.

Scale: 1" = 50'

The Dowsett Company Ltd
owner
By James L. Coke
Its attorney
Filed August 4, 1926
J. W. Fisher
Registrar

I hereby certify that the map hereon being a subdivision of Lot K of the subdivision of a portion of Lot A of the subdivision of Land Court Application No. 198 has been examined and verified and found to be correct.

Honolulu, T.H.
Sept. 4, 1926.

Walter E. Wall,
Surveyor, Territory of Hawaii.

APPROVED: Sept. 4, 1926.
Edward T. Moss
Judge of the Land Court.