MAP 48

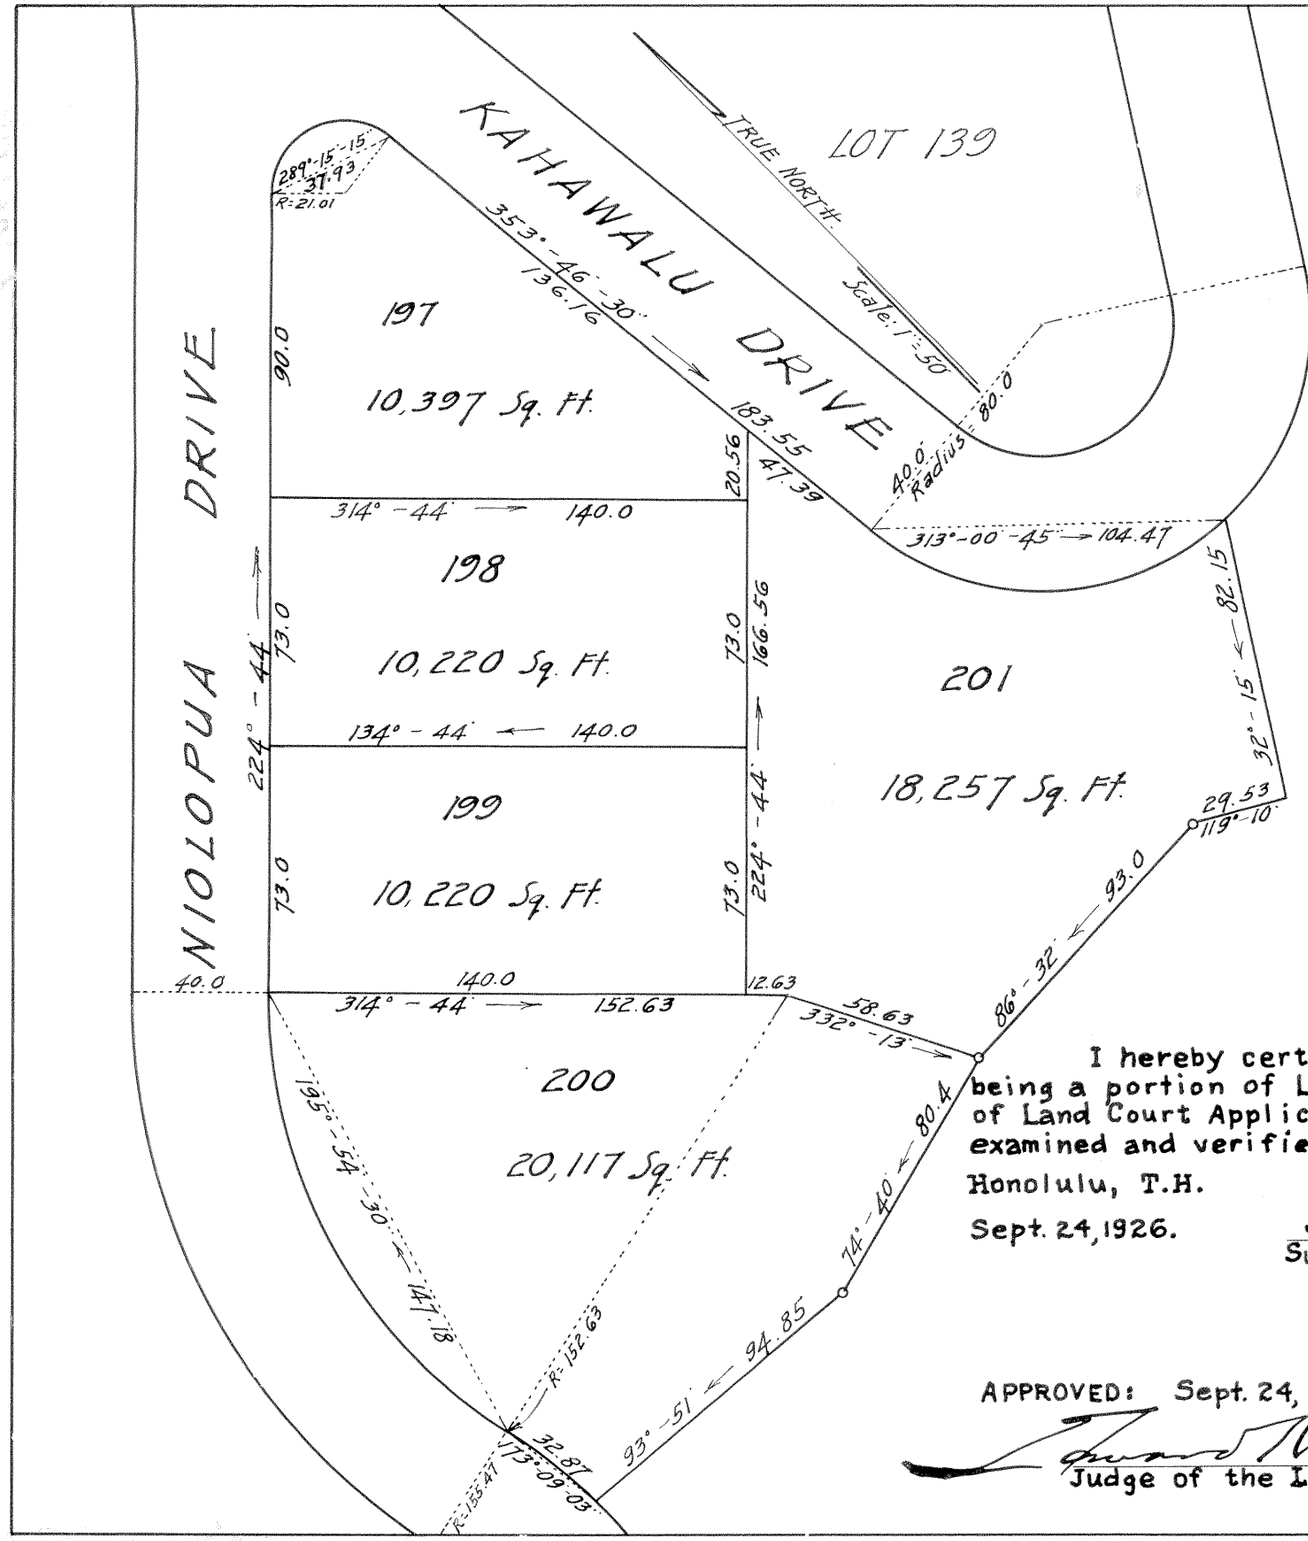

LAND COURT
TERRITORY OF HAWAII
DOWSETT HIGHLANDS

LOTS 197 TO 201 (INCLUSIVE)
BEING A PORTION OF LOT A OF THE SUBDIVISION
OF LAND COURT APPLICATION Nº 198.
NUUANU VALLEY, HONOLULU, OAHU, T. H.

Scale: 1 in. = 50 ft.

HONOLULU, T. H.
Sept. 10, 1926.

WRIGHT, HARVEY & WRIGHT,
By: Jas. B. Mann
Surveyor & Maker of Plan,
419 S. M. Damon Bldg.

The Dowsett Company Ltd
Owner
By James L. Coke
Its Attorney

I hereby certify that the map hereon being a portion of Lot A of the subdivision of Land Court Application No. 198 has been examined and verified and found to be correct.

Honolulu, T.H.
Sept. 24, 1926.

Walter E. Wall
Surveyor, Territory of Hawaii.

APPROVED: Sept. 24, 1926.

Edward N. Massie
Judge of the Land Court.

Filed Sept 16, 1926
J. W. Fishrot
Registrar