MAP 50

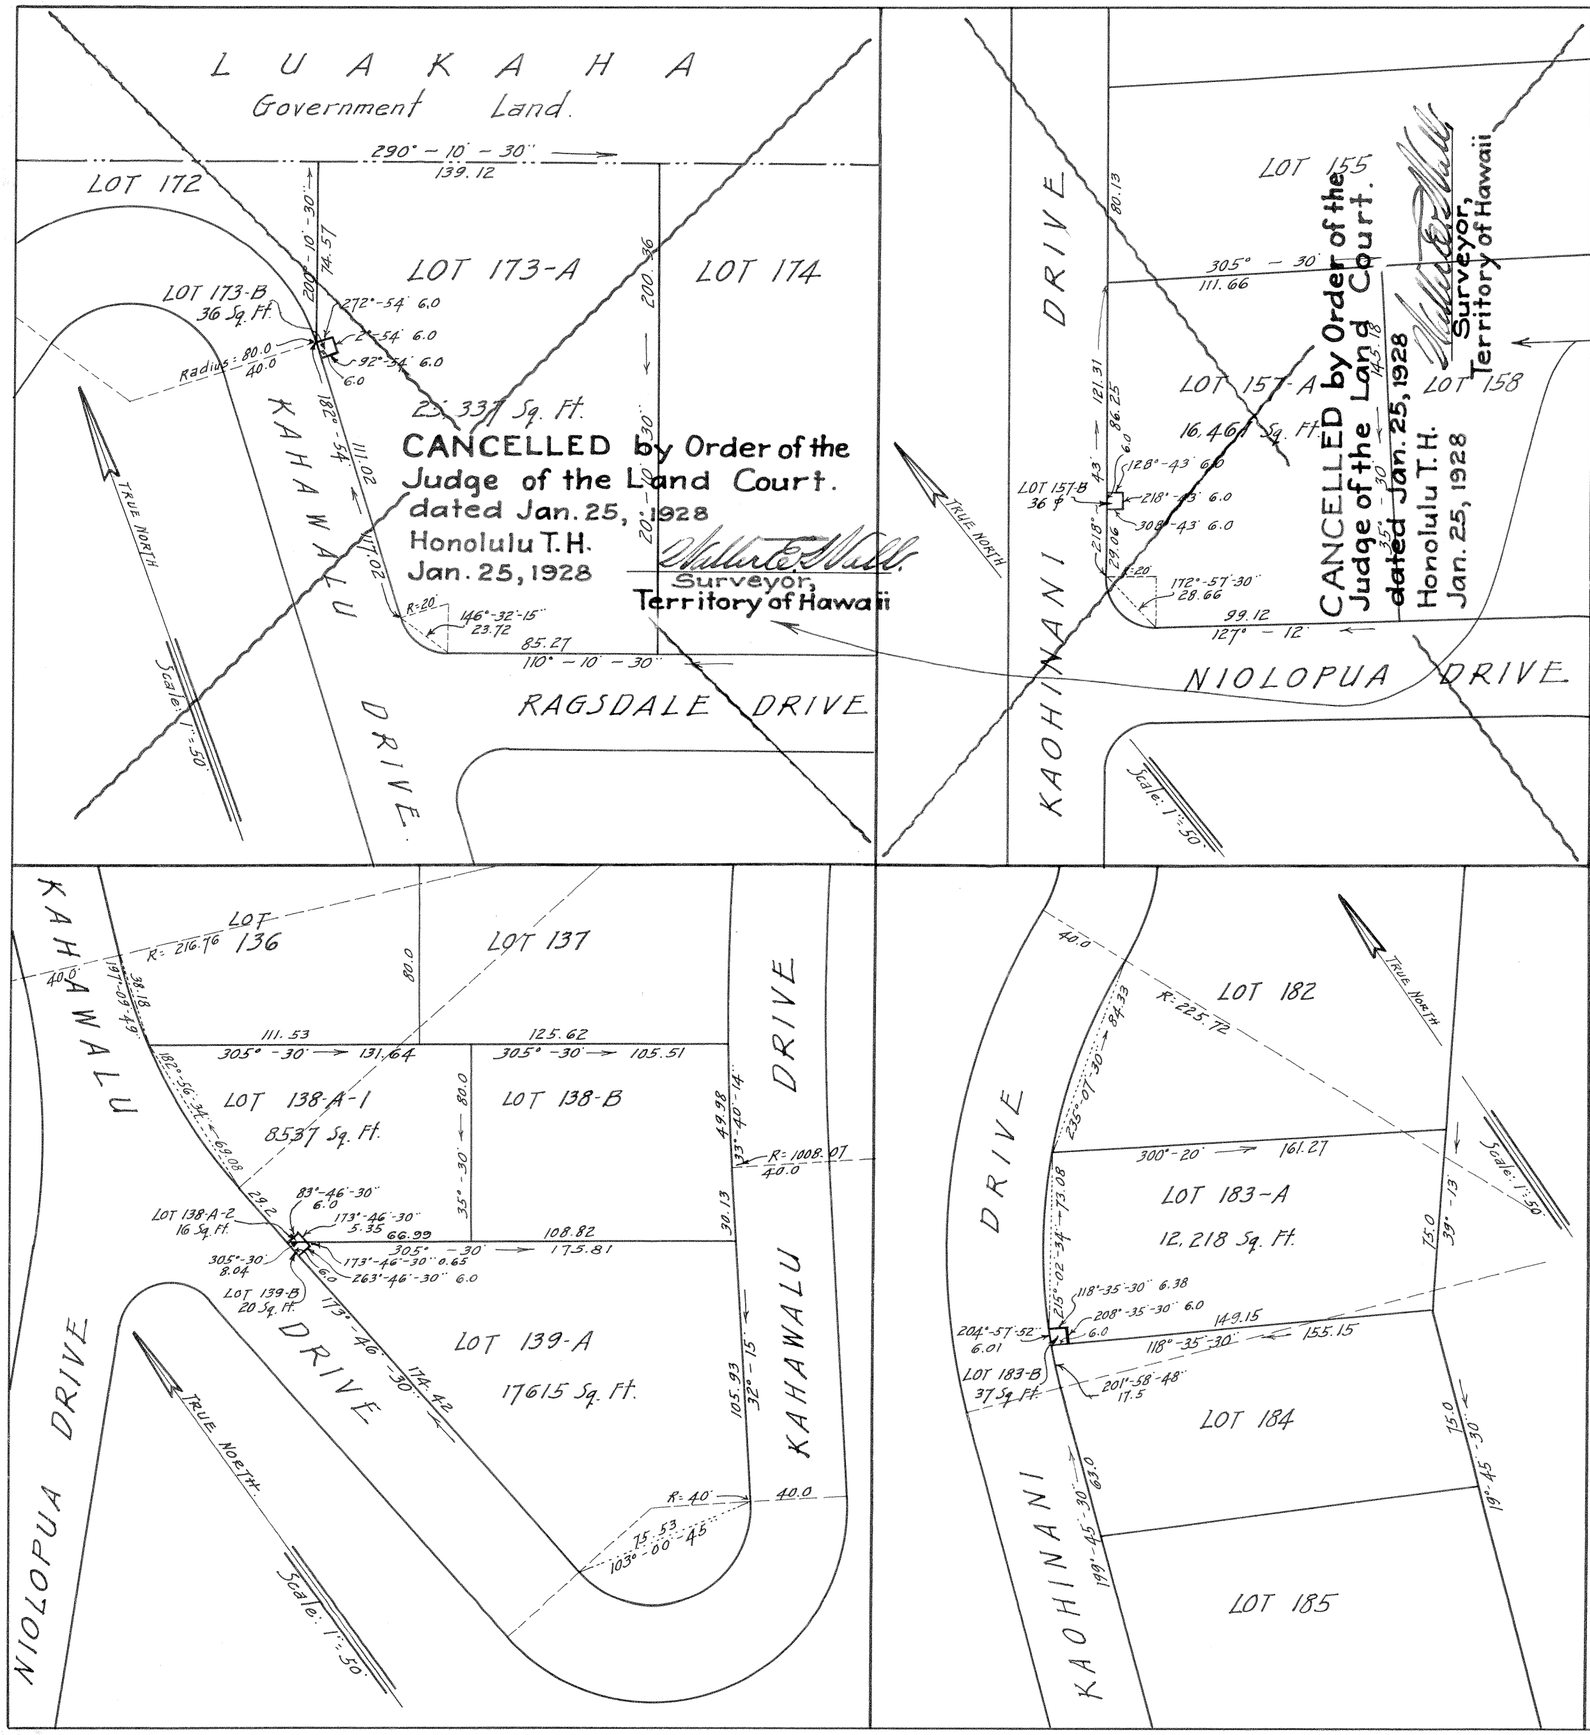

LAND COURT
TERRITORY OF HAWAII
"DOWSETT HIGHLANDS"

~~SUBDIVISION OF LOT 173 INTO LOTS 173-A AND 173-B;~~
~~SUBDIVISION OF LOT 157 INTO LOTS 157-A AND 157-B;~~
SUBDIVISION OF LOT 138-A OF THE SUBDIVISION OF LOT 138 INTO LOTS 138-A-1 AND 138-A-2;
SUBDIVISION OF LOT 139 INTO LOTS 139-A AND 139-B; and
SUBDIVISION OF LOT 183 INTO LOTS 183-A AND 183-B.

Being the Subdivision of a portion of Lot A of the Subdivision of Land Court Application No. 198.
NUUANU VALLEY - HONOLULU - OAHU - T.H.

Scale: 1 in. = 50 ft.

HONOLULU, T.H.
Oct. 20, 1926.

WRIGHT, HARVEY & WRIGHT
By: Hanley Wright
Surveyor & Maker of Plan
419 S.M. Damon Bldg.

The Dowsett Company Ltd
Owner
By James L. Coke
Its Attorney

Filed October 25, 1926
J. H. Fisher
Registrar

(W.E.W. 1/25/28)

I hereby certify that the map hereon being a subdivision of Lots 139, ~~157, 173~~, 183 and 138-A of the subdivision of a portion of Lot A of the subdivision of Land Court Application No. 198 has been examined and verified and found to be correct

Honolulu, T.H.
November 24, 1926.

Walter E. Wall
Surveyor, Territory of Hawaii.

APPROVED: November 24, 1926

Frank Andrade
Judge of the Land Court.