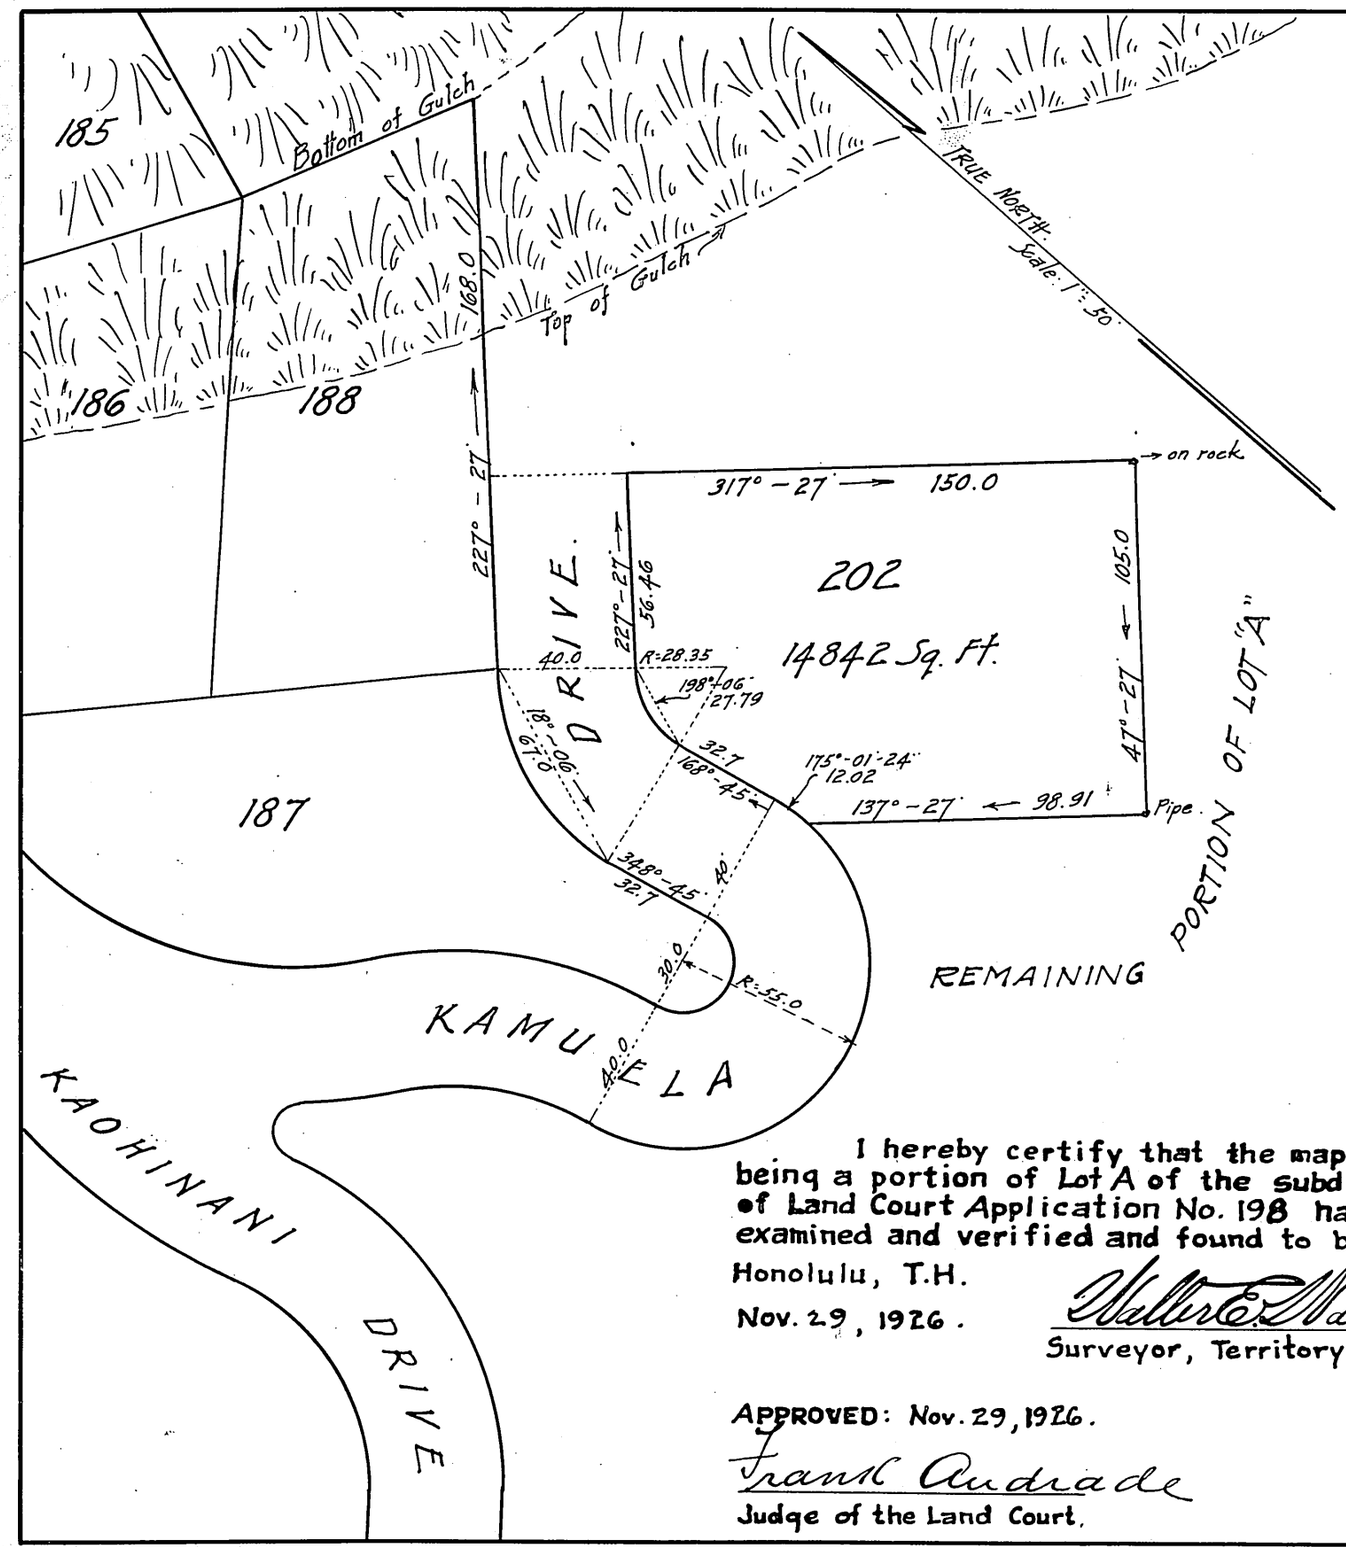

LAND COURT
TERRITORY OF HAWAII
"DOWSETT HIGHLANDS"
LOT 202

BEING A PORTION OF LOT A OF THE SUBDIVISION OF LAND COURT APPLICATION Nº 198.

NUUANU VALLEY - HONOLULU - OAHU - T. H.

Scale: 1 in. = 50 ft.

Honolulu, T. H.
Nov. 8, 1926.

WRIGHT, HARVEY & WRIGHT,
By: Stanley Wright
Surveyor & Maker of Plan,
419 S. M. Damon Bldg.

The Dowsett Company Ltd
Owner.
By James L. Coke
Its Attorney

Filed November 20, 1926
J. M. Fisher
Registrar

I hereby certify that the map hereon being a portion of Lot A of the subdivision of Land Court Application No. 198 has been examined and verified and found to be correct.

Honolulu, T.H.
Nov. 29, 1926.

Walter E. Wall,
Surveyor, Territory of Hawaii.

APPROVED: Nov. 29, 1926.

Frank Andrade
Judge of the Land Court.