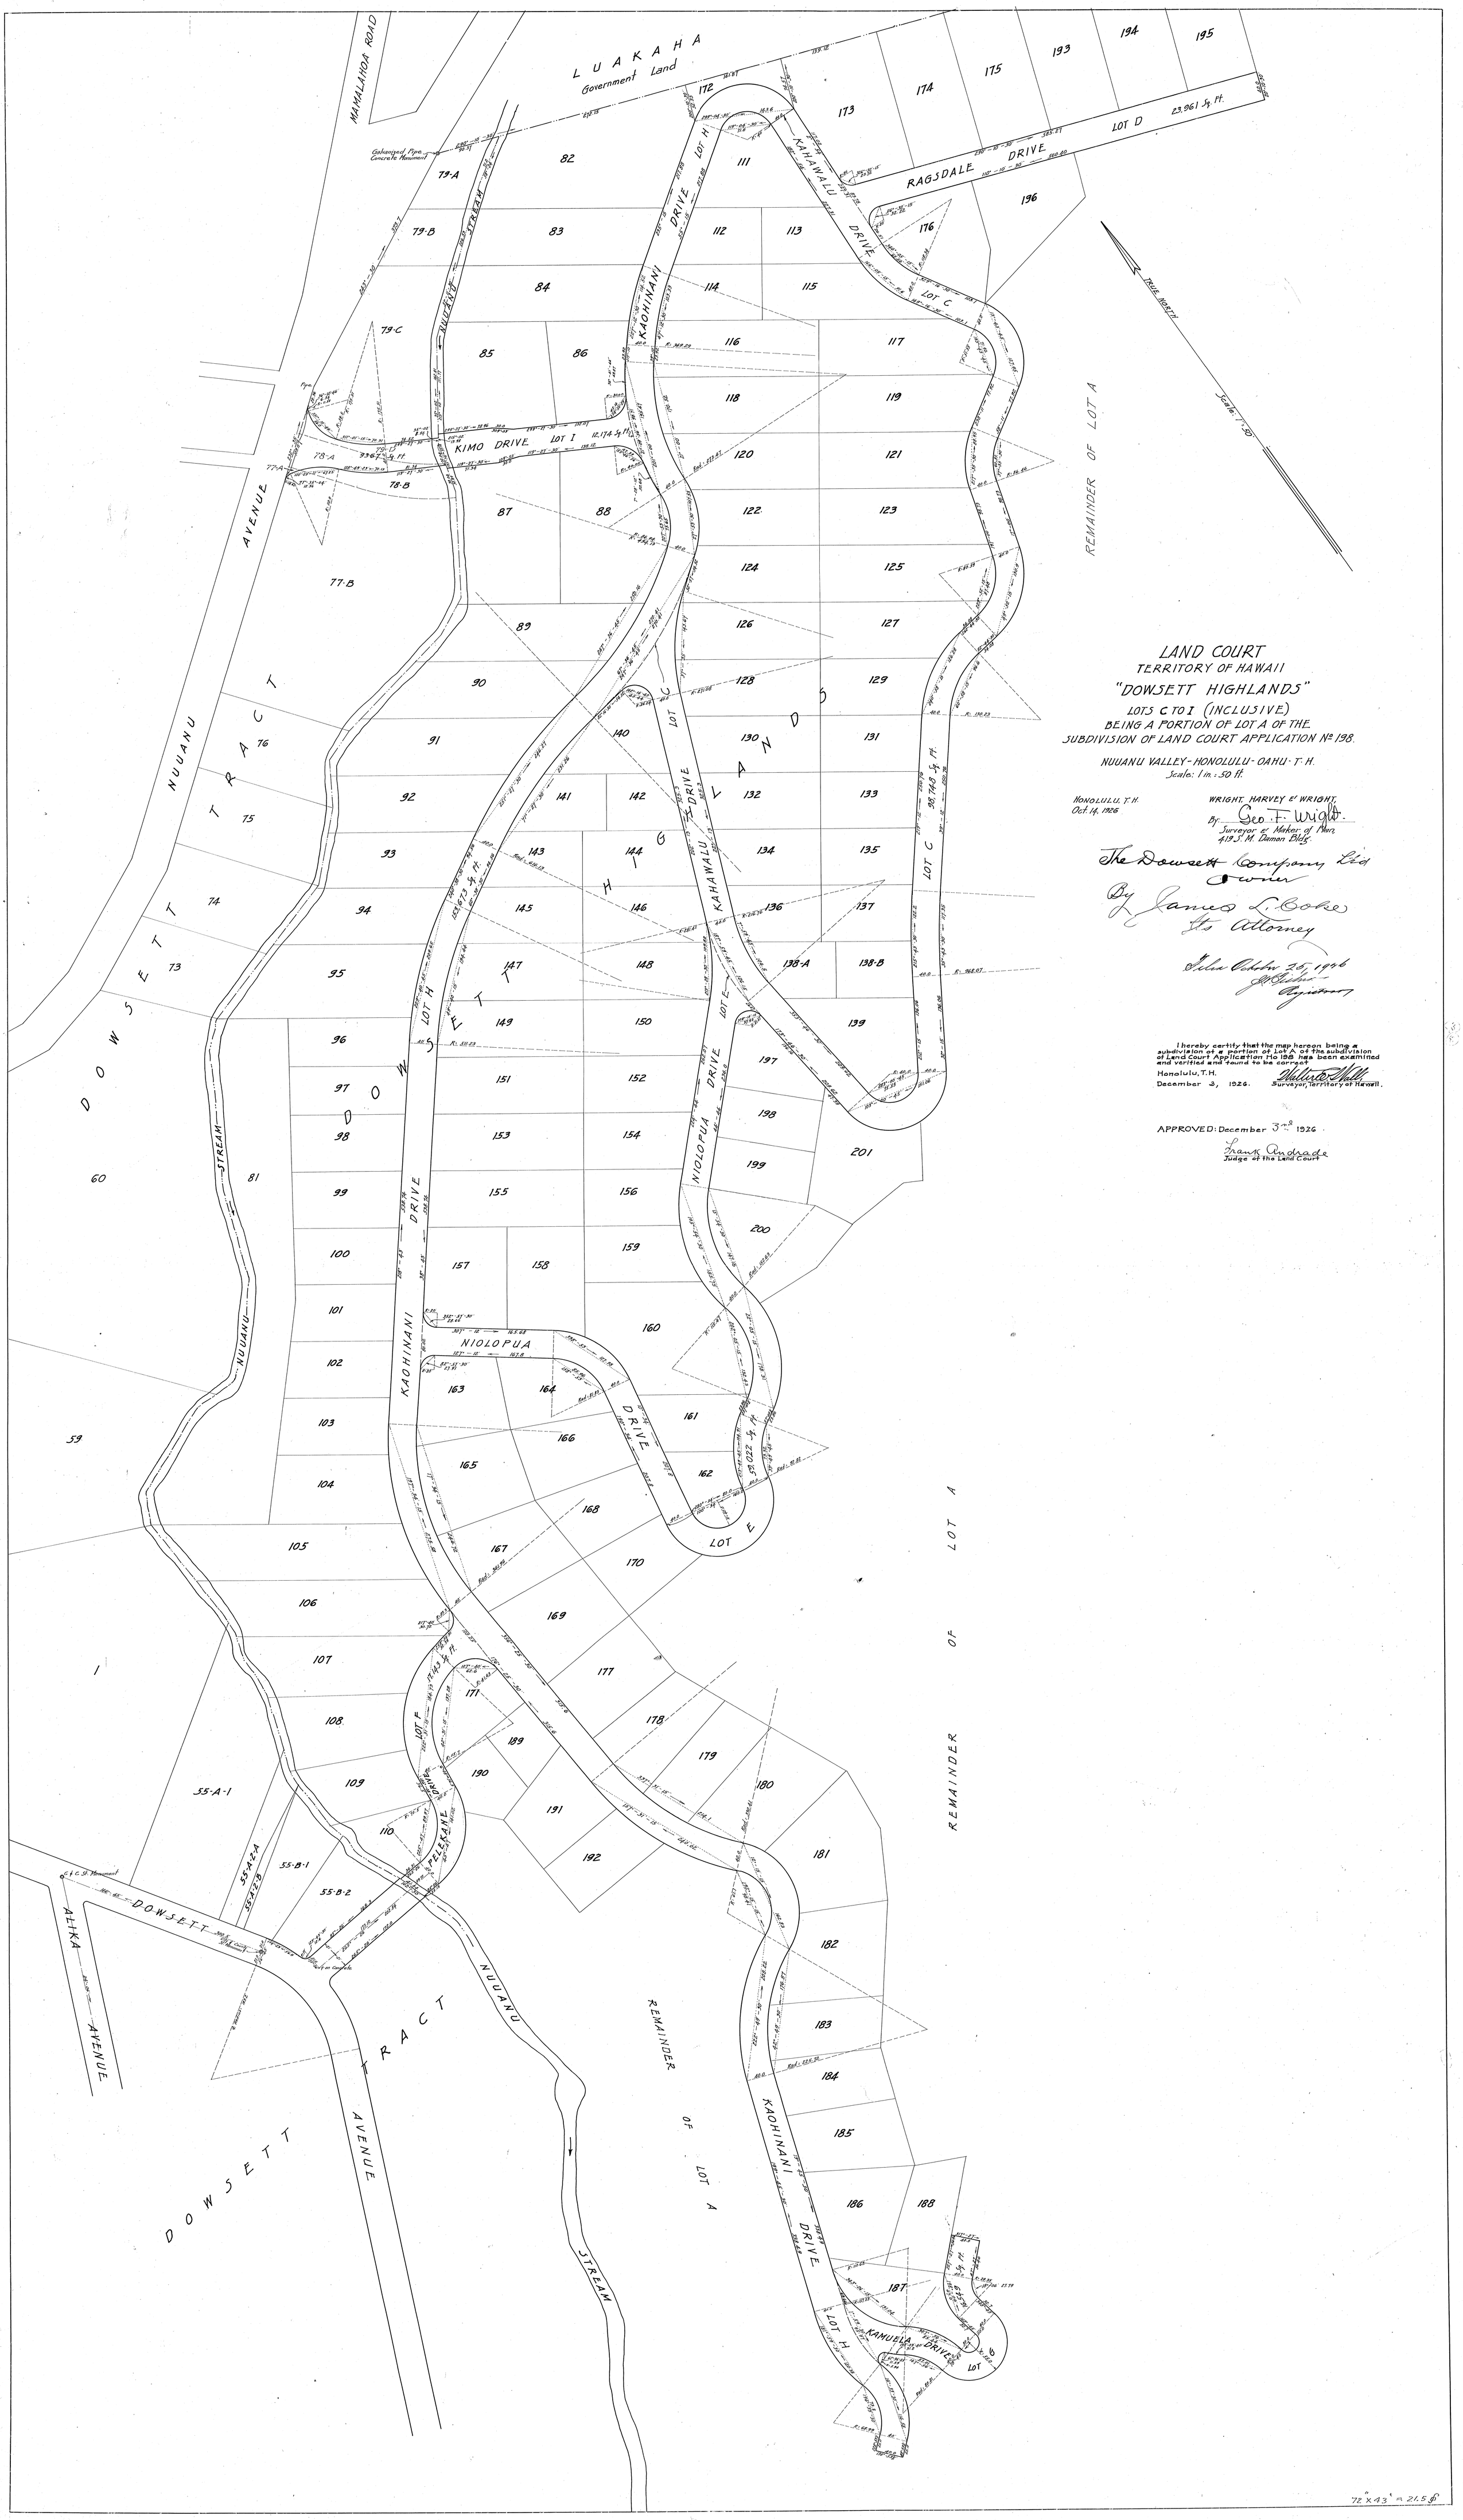

LAND COURT
TERRITORY OF HAWAII
"DOWSETT HIGHLANDS"
LOTS C TO I (INCLUSIVE)
BEING A PORTION OF LOT A OF THE
SUBDIVISION OF LAND COURT APPLICATION No. 198.

NUUANU VALLEY - HONOLULU - OAHU - T. H.
Scale: 1 in. = 50 ft.

HONOLULU, T. H.
Oct. 14, 1926

WRIGHT, HARVEY & WRIGHT,
By Geo. F. Wright.
Surveyor & Maker of Plan,
419 S. M. Damon Bldg.

The Dowsett Company Ltd
Owner
By James L. Coke
Its Attorney

Filed October 25 1926
J. H. Sachs
Registrar

I hereby certify that the map hereon being a subdivision of a portion of Lot A of the subdivision of Land Court Application No 198 has been examined and verified and found to be correct

Honolulu, T.H.
December 3, 1926.

Walter E. Wall
Surveyor, Territory of Hawaii.

APPROVED: December 3rd 1926.

Frank Andrade
Judge of the Land Court

72" x 43" = 21.5 ft²