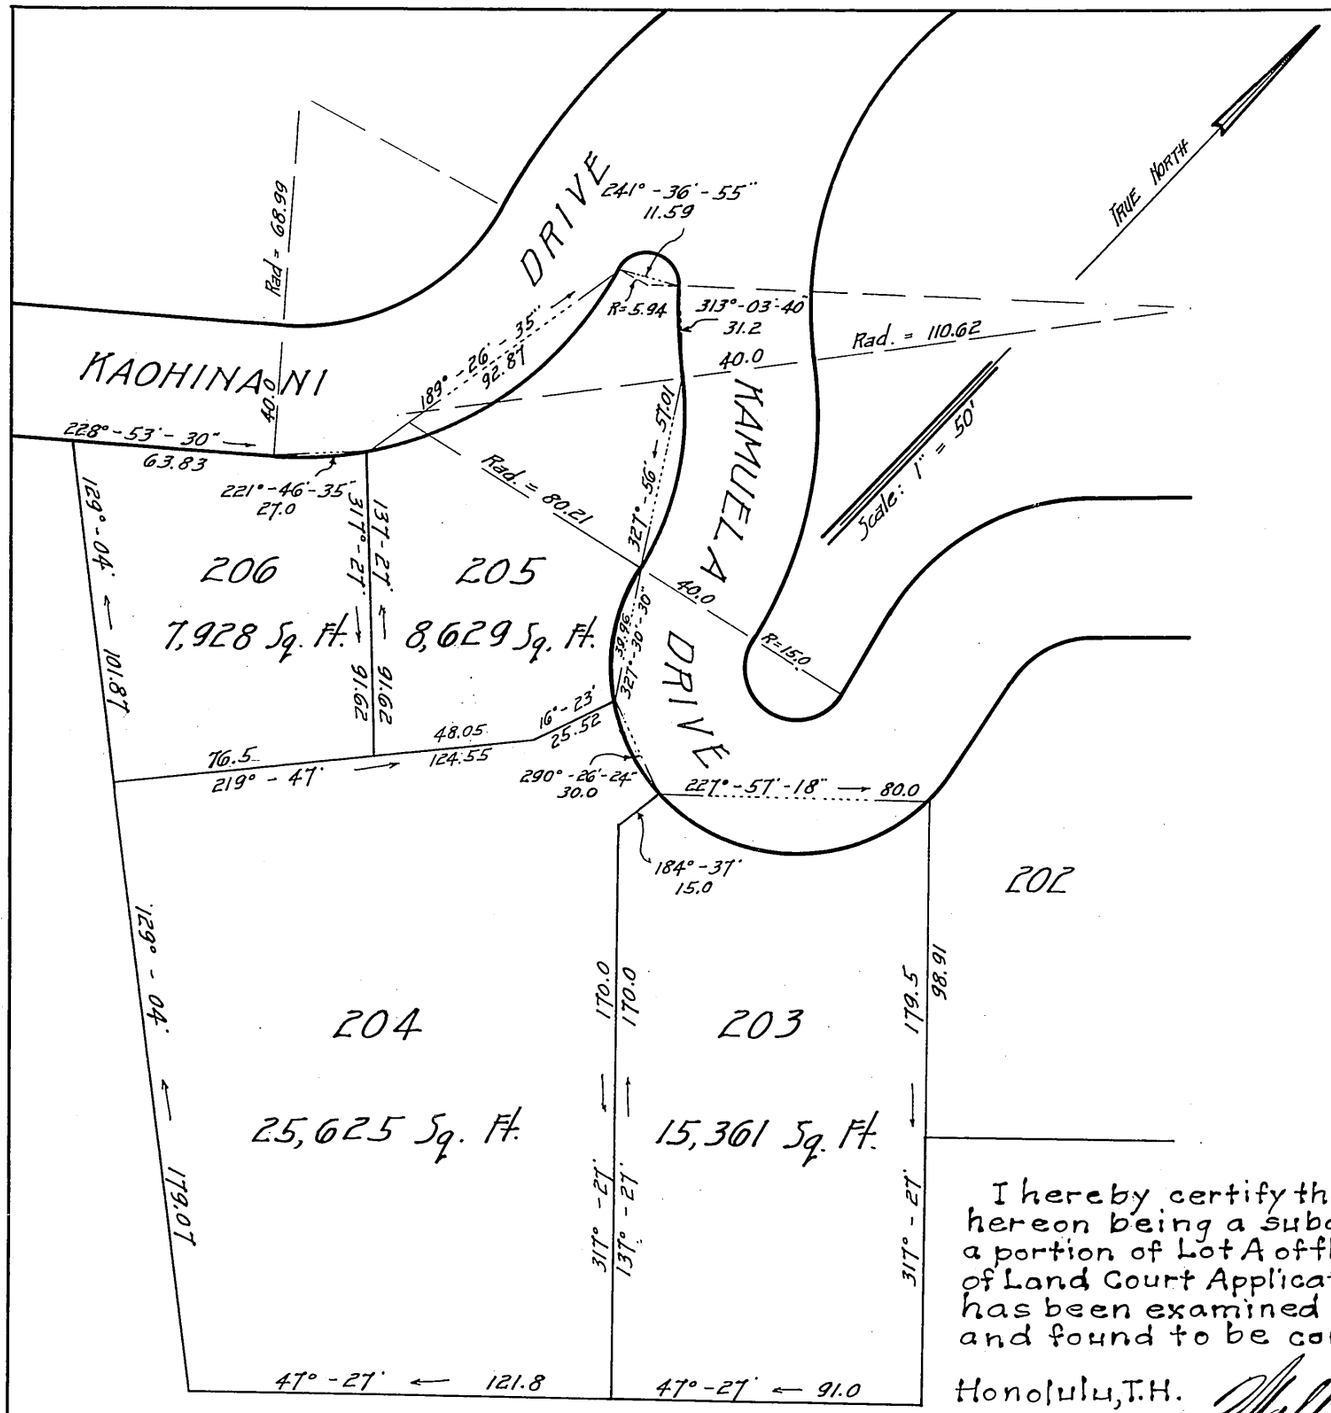

Remaining portion of Lot "A"

LAND COURT
TERRITORY OF HAWAII
"DOWSETT HIGHLANDS"
LOTS 203, 204, 205 & 206.

BEING A PORTION OF LOT A OF THE SUBDIVISION OF LAND COURT APPLICATION No. 198

NUUANU VALLEY, HONOLULU, OAHU, T.H.

Scale: 1 in = 50 ft.

Honolulu, T.H.
June 6, 1927

WRIGHT, HARVEY & WRIGHT
By: Geo. F. Wright.
Surveyor & Maker of Plan
419 S. M. Damon Bldg.

The Dowsett Company Ltd
Owner
By James L. Coke
Its Attorney

I hereby certify that the map hereon being a subdivision of a portion of Lot A of the subdivision of Land Court Application No. 198 has been examined and verified and found to be correct.

Honolulu, T.H.
June 13, 1927.
Walter E. Wald
Surveyor, Territory of Hawaii

APPROVED: June 13, 1927.
Albert M. Cristy
Judge of the Land Court.

Filed June 7th /1927
J. H. Fishers
Registrar

1 Bp.