MAP 62

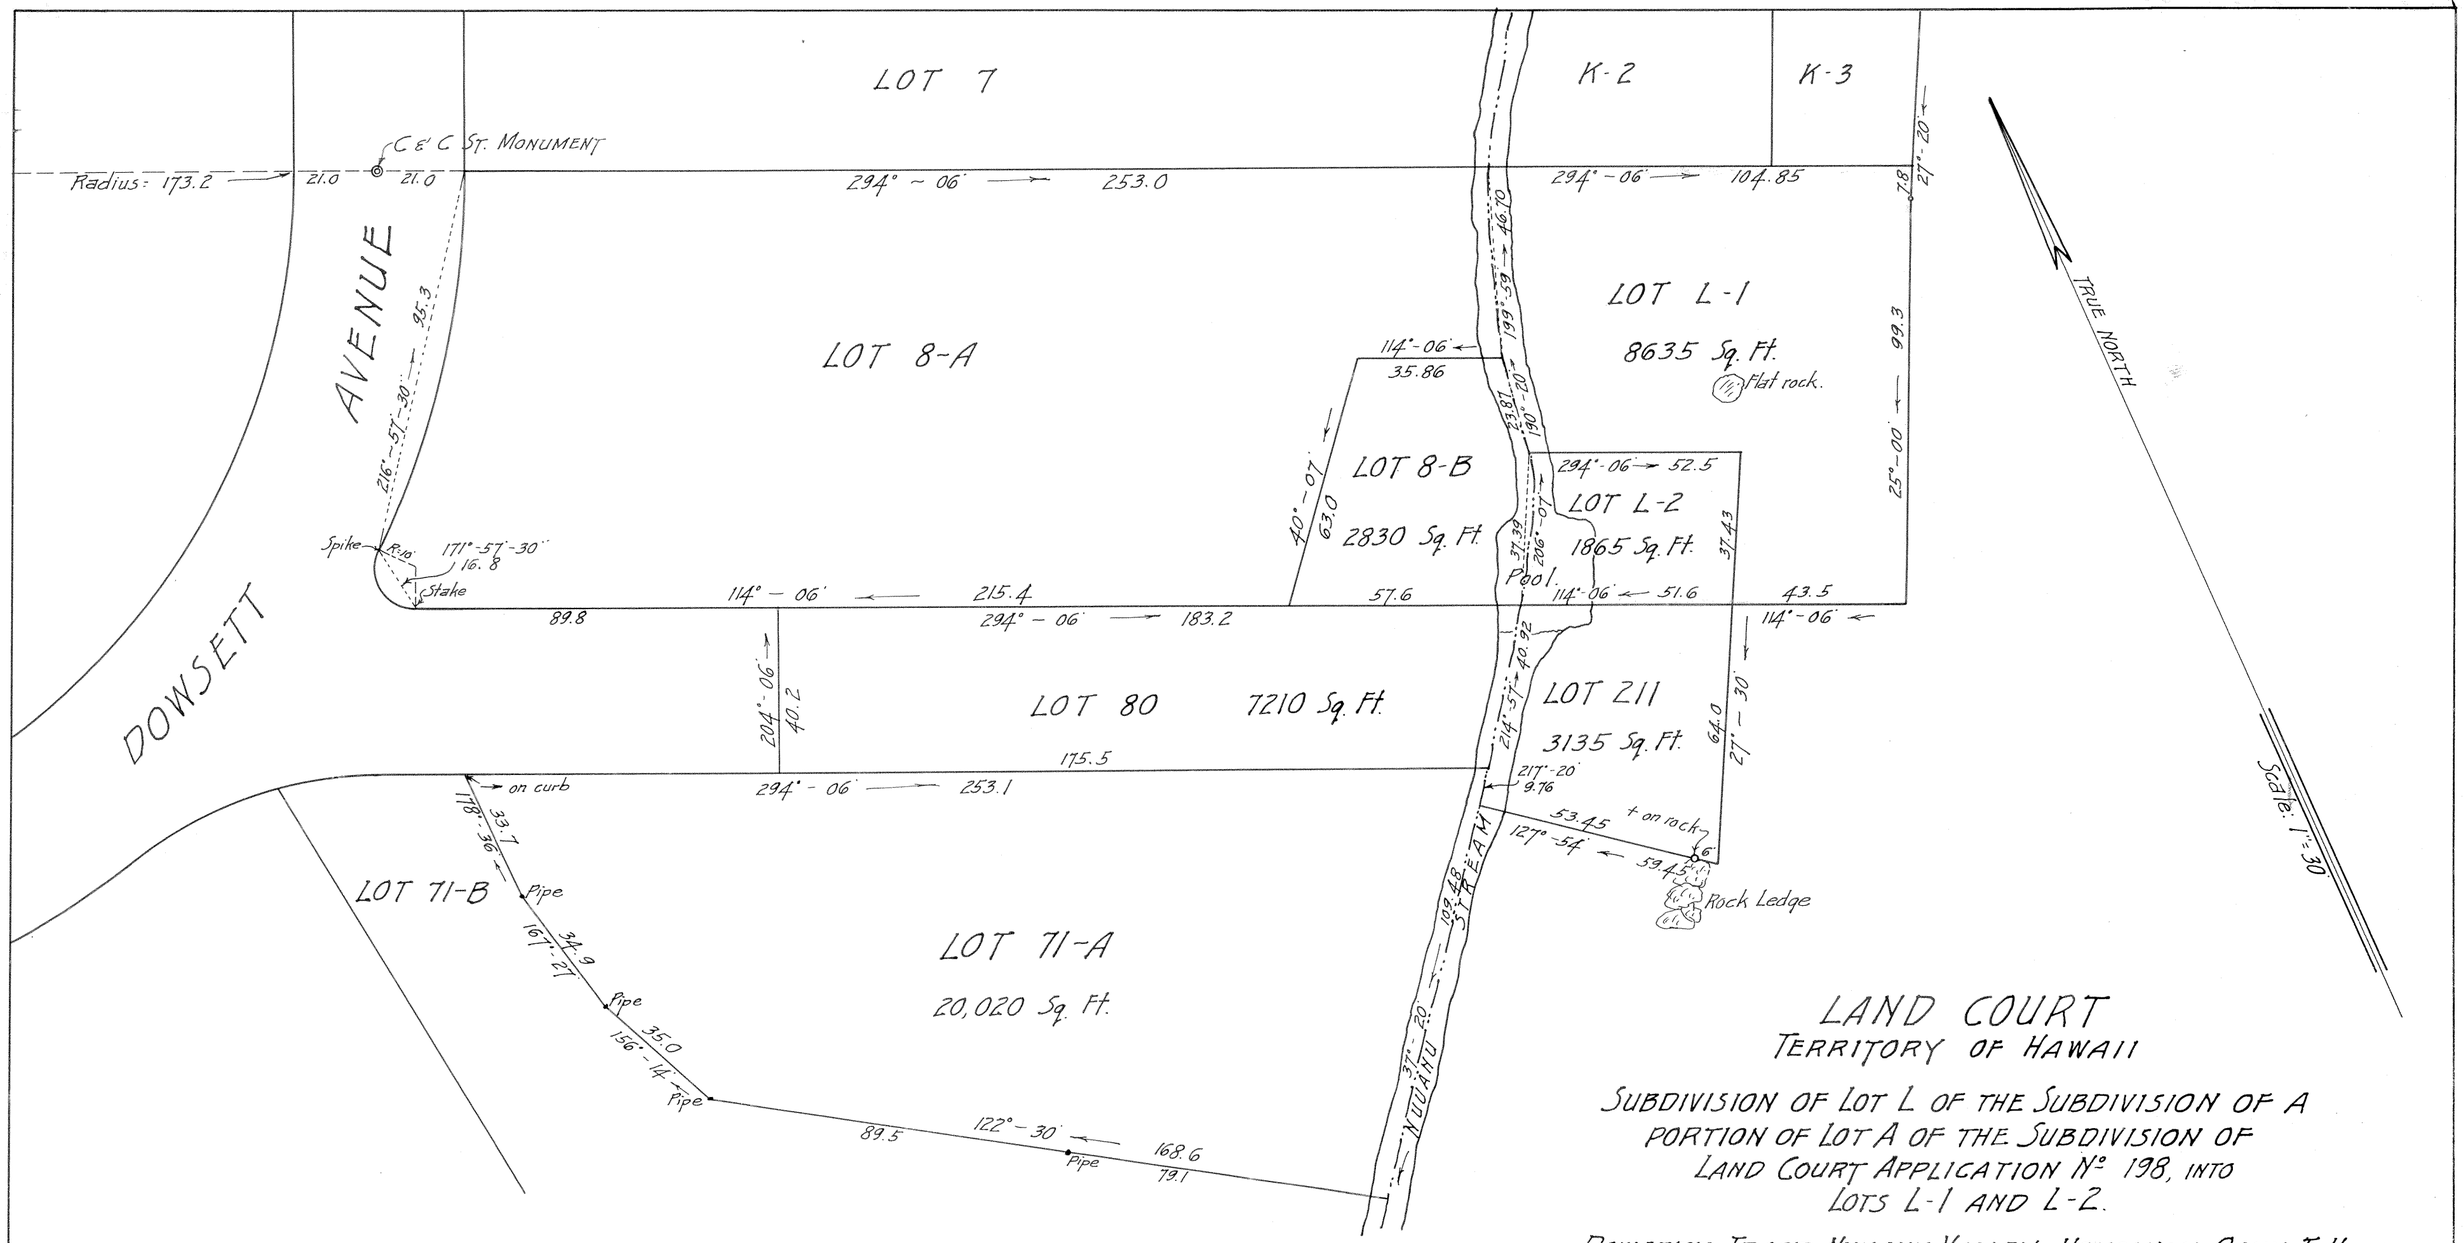

LAND COURT
TERRITORY OF HAWAII

SUBDIVISION OF LOT L OF THE SUBDIVISION OF A PORTION OF LOT A OF THE SUBDIVISION OF LAND COURT APPLICATION No. 198, INTO LOTS L-1 AND L-2.

DOWSETT TRACT, NUUANU VALLEY, HONOLULU, OAHU, T. H.

Scale: 1 in. = 30 ft.

HONOLULU, T. H.
Aug. 23, 1927.

WRIGHT, HARVEY & WRIGHT,
By: Stanley Wright
Surveyor & Maker of Plan,
419 S. M. Damon Bldg.

I hereby certify that the map hereon being a subdivision of Lot L of the subdivision of a portion of Lot A of the subdivision of Land Court Application No. 198, has been examined and verified and found to be correct.

Honolulu, T. H.
November 21, 1927.

Walter E. Wall,
Surveyor, Territory of Hawaii

APPROVED: Nov. 21 1927.

Edward N. Mason
Judge of the Land Court.

Filed October 7th 1927
J. N. Fishers
Registrar

The Dowsett Company Ltd
Owner
By James L. Coke
Its Attorney