MAP 63

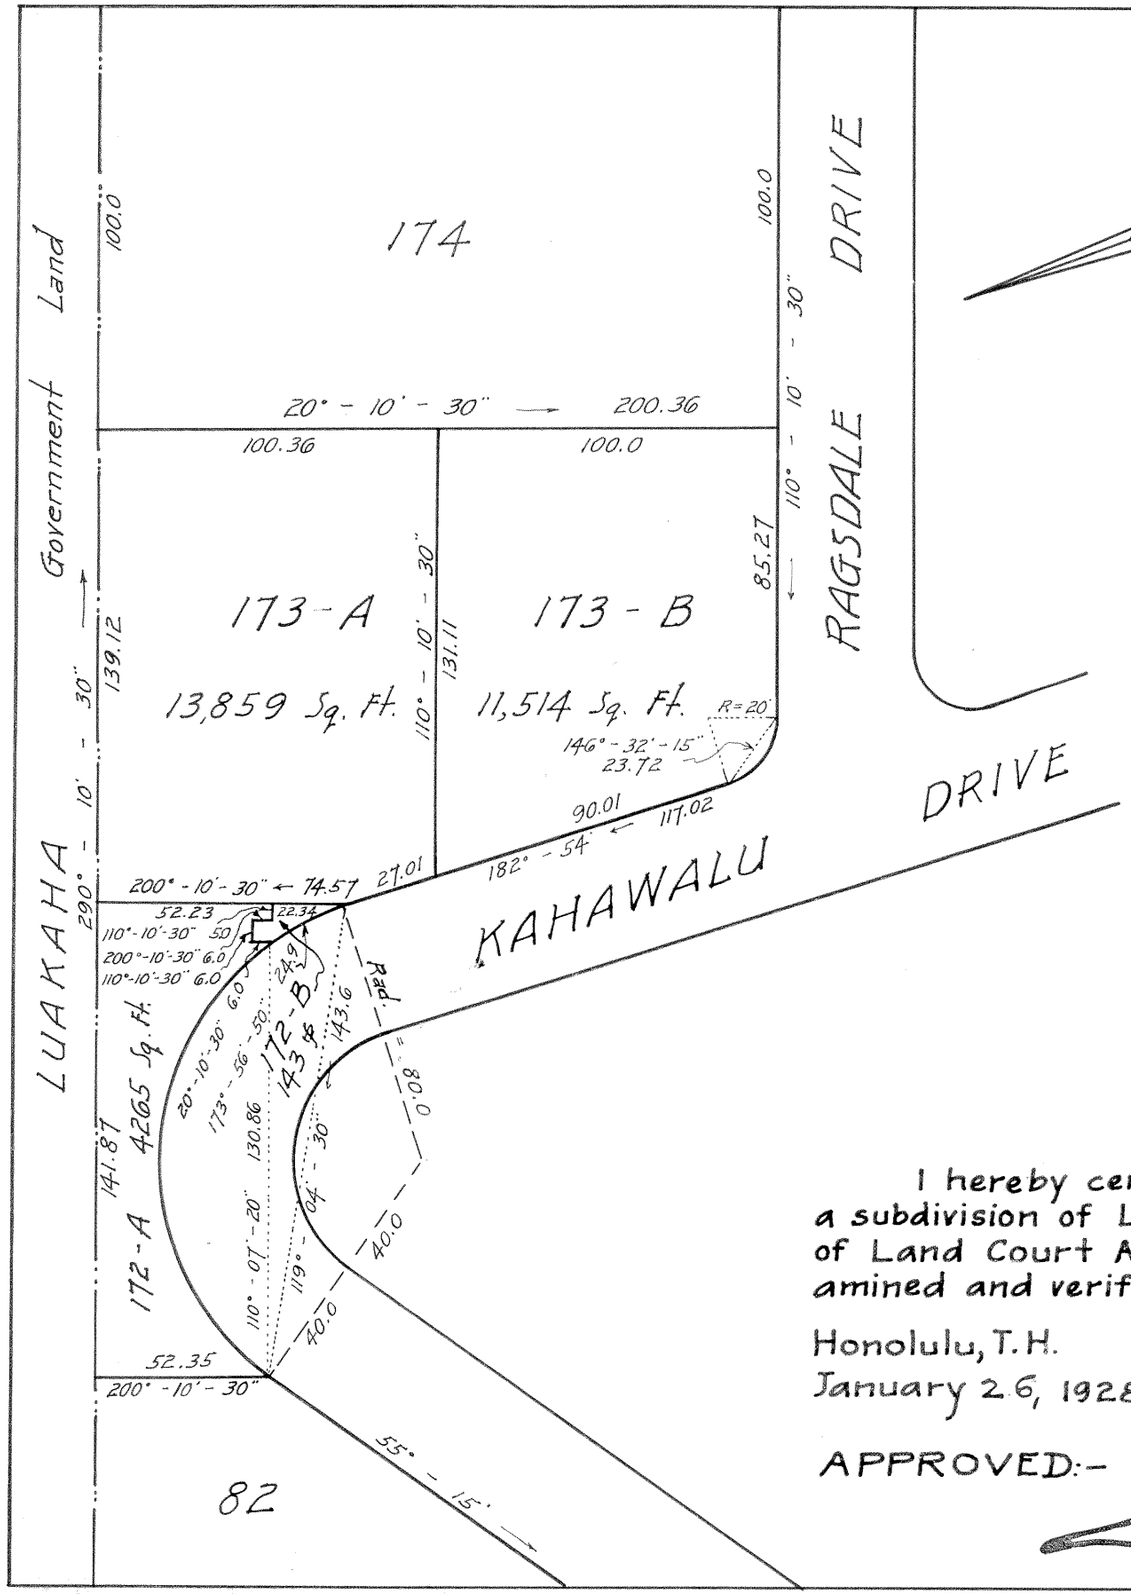


TRUE NORTH
Scale: 1 in. = 50 ft.

# LAND COURT
## TERRITORY OF HAWAII
## "DOWSETT HIGHLANDS"

SUBDIVISION OF LOTS 172 AND 173
INTO LOTS 172-A, 172-B, 173-A AND 173-B.

Being the Subdivision of a portion of Lot A of the Subdivision of Land Court Application No. 198.

NUUANU VALLEY, HONOLULU, OAHU, T. H.
Scale: 1 in. = 50 ft.

HONOLULU, T. H.
August 4, 1927

WRIGHT, HARVEY & WRIGHT,
By: Harvey Wright
Surveyor & Maker of Plan
419 S. M. Damon Bldg.

The Dowsett Company Ltd
Owner
By James L. Coke
Its Attorney

I hereby certify that the map hereon being a subdivision of Lots 172 and 173 of the subdivision of Land Court Application No. 198 has been examined and verified and found to be correct.

Honolulu, T.H.
January 26, 1928.

Walter E. Wall
Surveyor, Territory of Hawaii.

APPROVED:- Jan. 26, 1928

Edward N. Mason
Judge of the Land Court.

Filed January 18, 1928
J. A. Fisher
Registrar