MAP 64

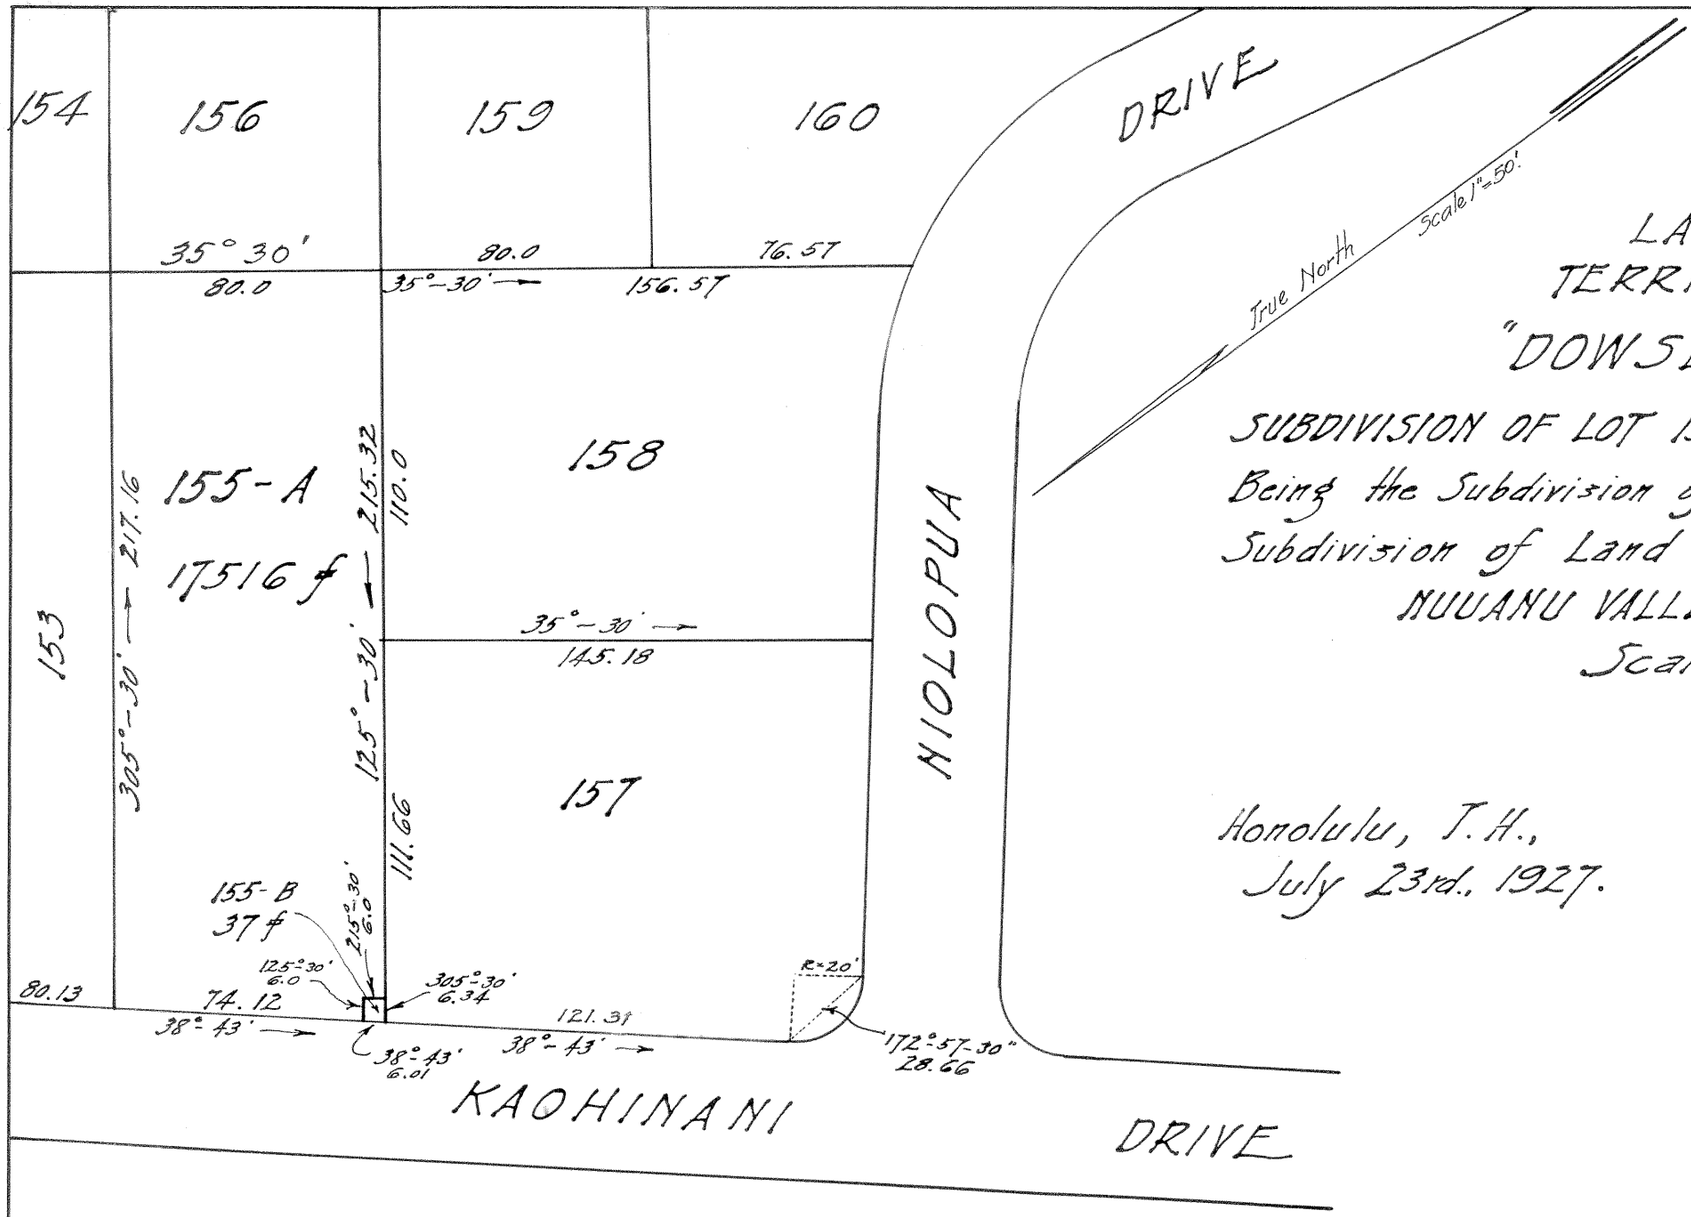

LAND COURT
TERRITORY OF HAWAII
"DOWSETT HIGHLANDS"

SUBDIVISION OF LOT 155 INTO LOTS 155-A and 155-B
Being the Subdivision of a portion of Lot A of the Subdivision of Land Court Application No. 198.
NUUANU VALLEY, HONOLULU, OAHU, T.H.
Scale, 1 in = 50 ft.

Honolulu, T.H.,
July 23rd., 1927.

Wright, Harvey & Wright.
By Harley Wright
Surveyor & maker of plan
419 S.M. Damon Bldg.

The Dowsett Company Ltd.
Owner
By James L. Coke
Its Attorney

I hereby certify that the map hereon being a subdivision of Lot 155 of the subdivision of Land Court Application No. 198 into Lots 155-A & 155-B, has been examined and verified and found to be correct.

Honolulu, T.H.
January 27, 1928.

Walter E. Wall,
Surveyor, Territory of Hawaii.

APPROVED:— Jan. 27 1928.

Judge of the Land Court.

Filed January 18, 1928
J. A. Fisher
Registrar