MAP 66

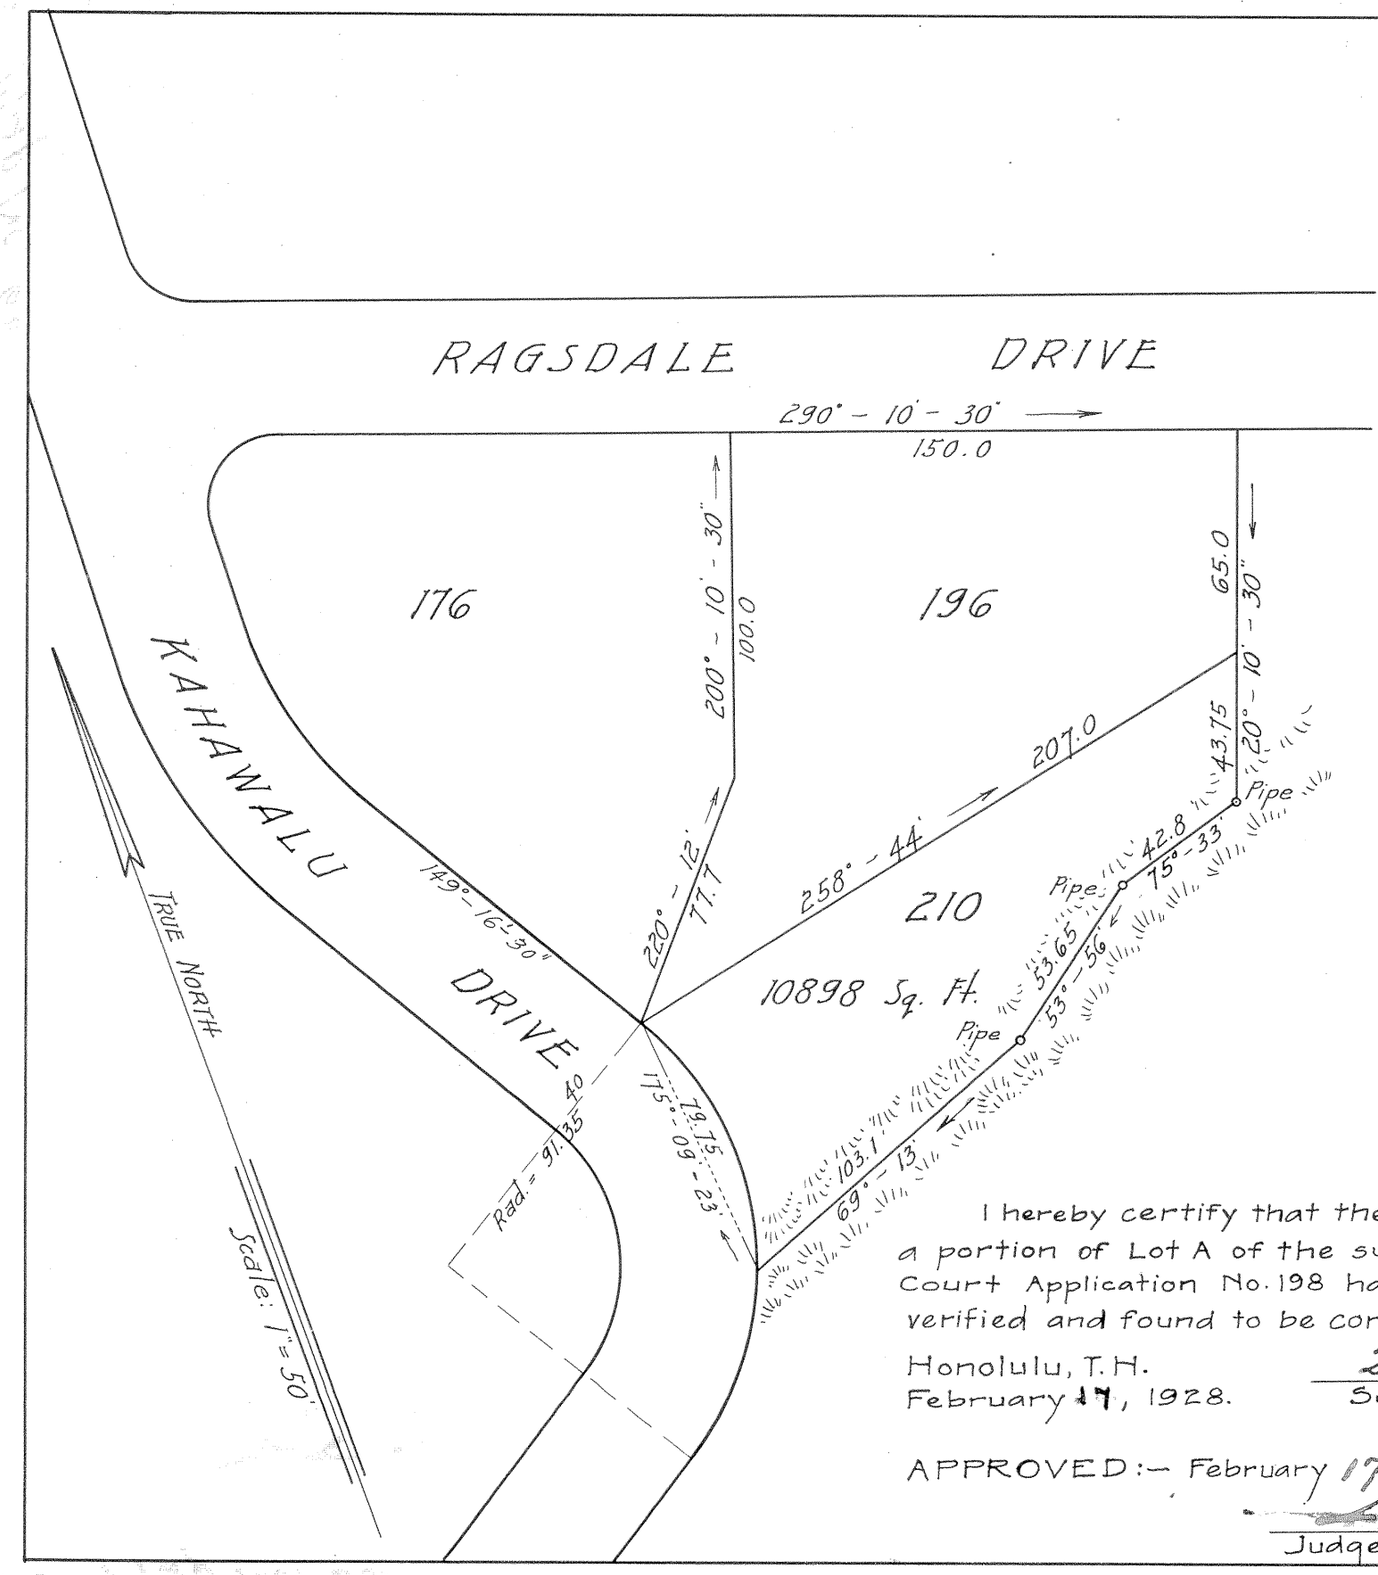

LAND COURT
TERRITORY OF HAWAII
"DOWSETT HIGHLANDS"
LOT 210

BEING A PORTION OF LOT "A" OF THE SUBDIVISION OF LAND COURT APPLICATION No. 198.

NUUANU VALLEY, HONOLULU, OAHU, T. H.
Scale: 1 in. = 50 ft.

HONOLULU, T. H
June 16, 1927

WRIGHT HARVEY & WRIGHT,
By: Geo. F. Wright
Surveyor & Maker of Plan
419 S. M. Damon Bldg.

The Dowsett Co. Ltd (Owner)

A. C. Dowsett
Its President

H. S. Von Hoel
Its Secretary-Treasurer

I hereby certify that the map hereon being a portion of Lot A of the subdivision of Land Court Application No. 198 has been examined and verified and found to be correct.

Honolulu, T.H.
February 17, 1928.

Walter E. Wall
Surveyor, Territory of Hawaii

APPROVED:— February 17, 1928.

[signature]
Judge of the Land Court.

Filed, February 11, 1928
J. H. Fishwick
Registrar