MAP 70

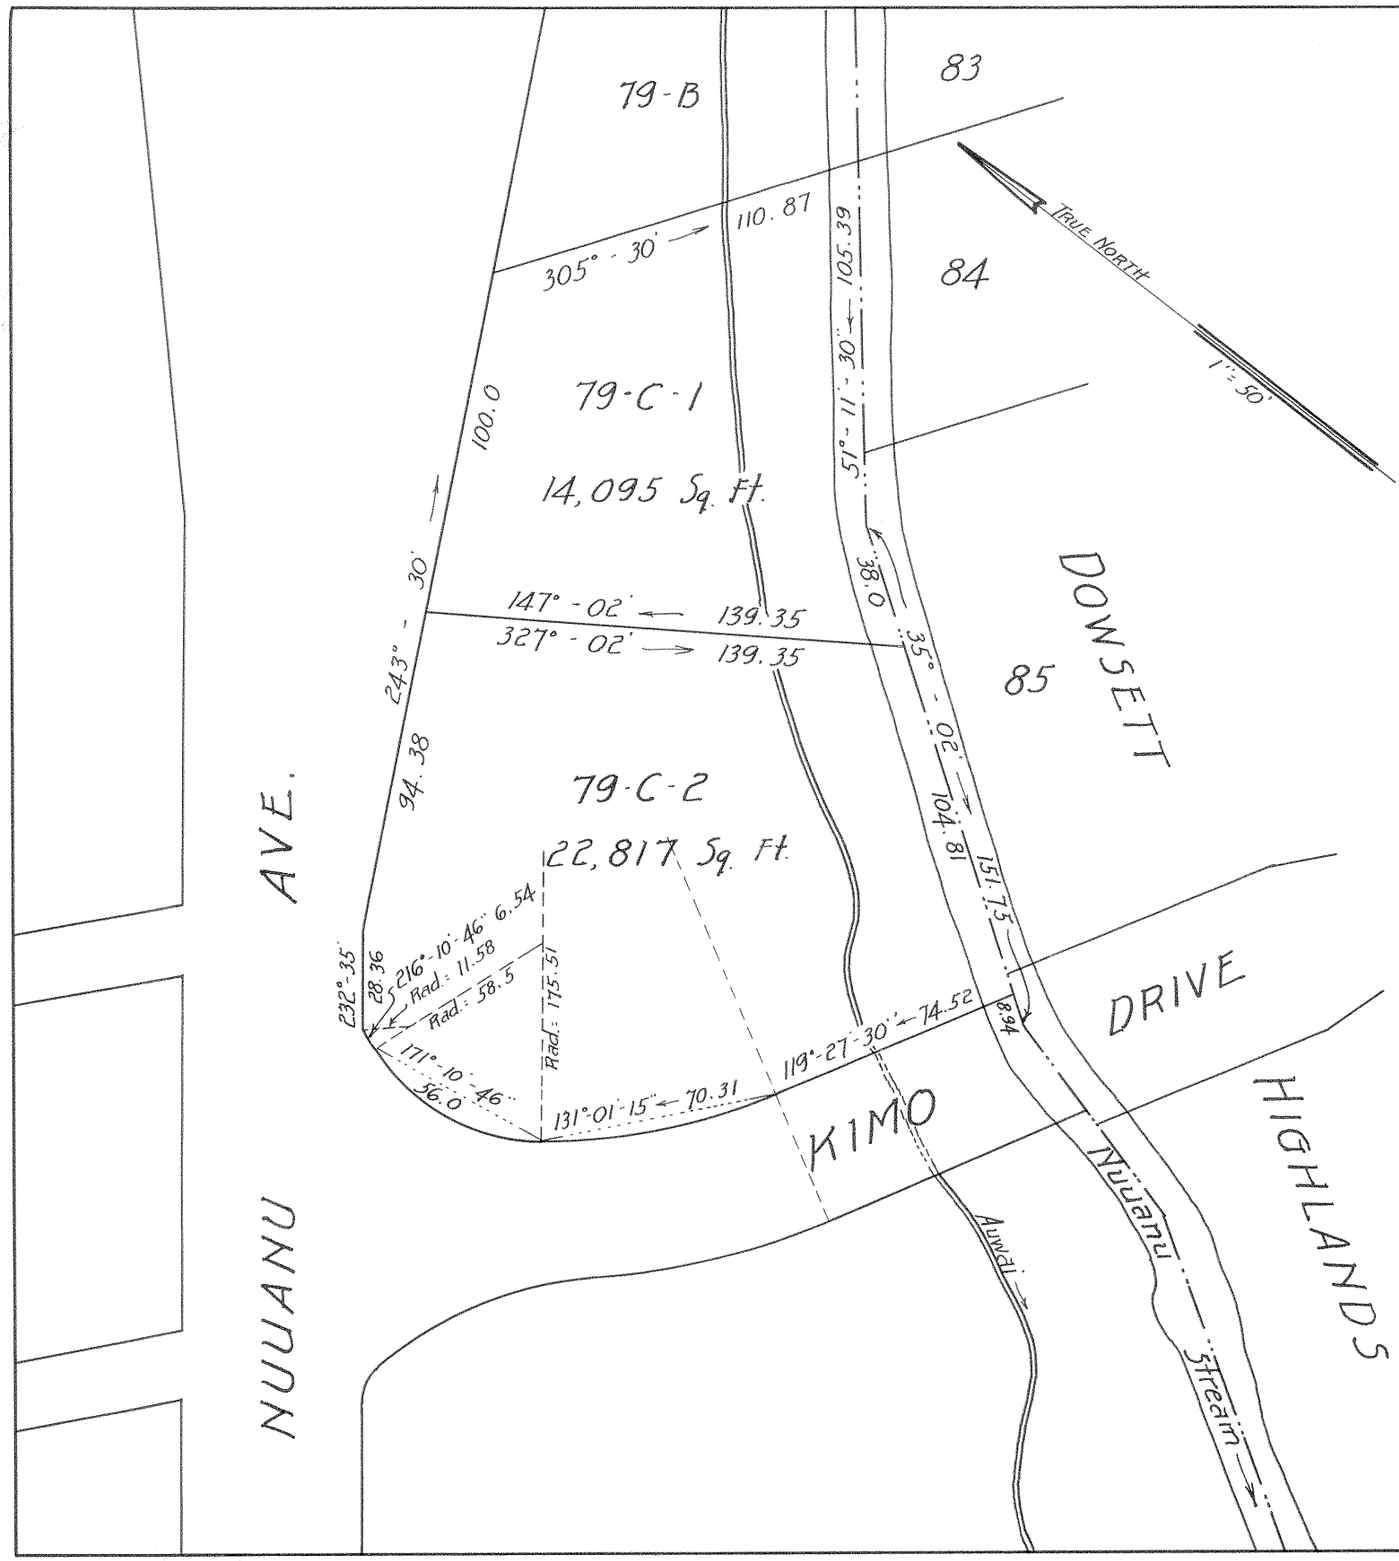

LAND COURT

TERRITORY OF HAWAII

SUBDIVISION OF LOT 79-C OF THE SUBDIVISION OF LOT 79 INTO LOTS 79-C-1 AND 79-C-2. BEING A PORTION OF LOT A OF THE SUBDIVISION OF LAND COURT APPLICATION Nº 198.

DOWSETT TRACT, NUUANU VALLEY, HONOLULU, OAHU, T.H.
Scale: 1" = 50'

HONOLULU, T.H.
Dec. 14, 1929.

WRIGHT, HARVEY & WRIGHT,
By: Geo. F. Wright.
Surveyor & maker of plan,
419 Damon Bldg.

THE DOWSETT COMPANY, LTD. (OWNER)
BY A. C. Dowsett
President.
BY H. V. Von Holt
Treasurer

I hereby certify that the map hereon being a subdivision of Lot 79-C of the subdivision of Lot 79 of the subdivision of a portion of Lot A of the subdivision of Land Court Application No. 198 has been examined and verified and found to be correct.

Honolulu, T.H.
Jan. 2, 1930

Robert D. King
Surveyor, Territory of Hawaii.

APPROVED:
Jan. 2, 1930

A. E. Steadman
Judge of the Land Court.

Filed Dec. 27, 1929
P. H. Mulholland
Asst. Registrar