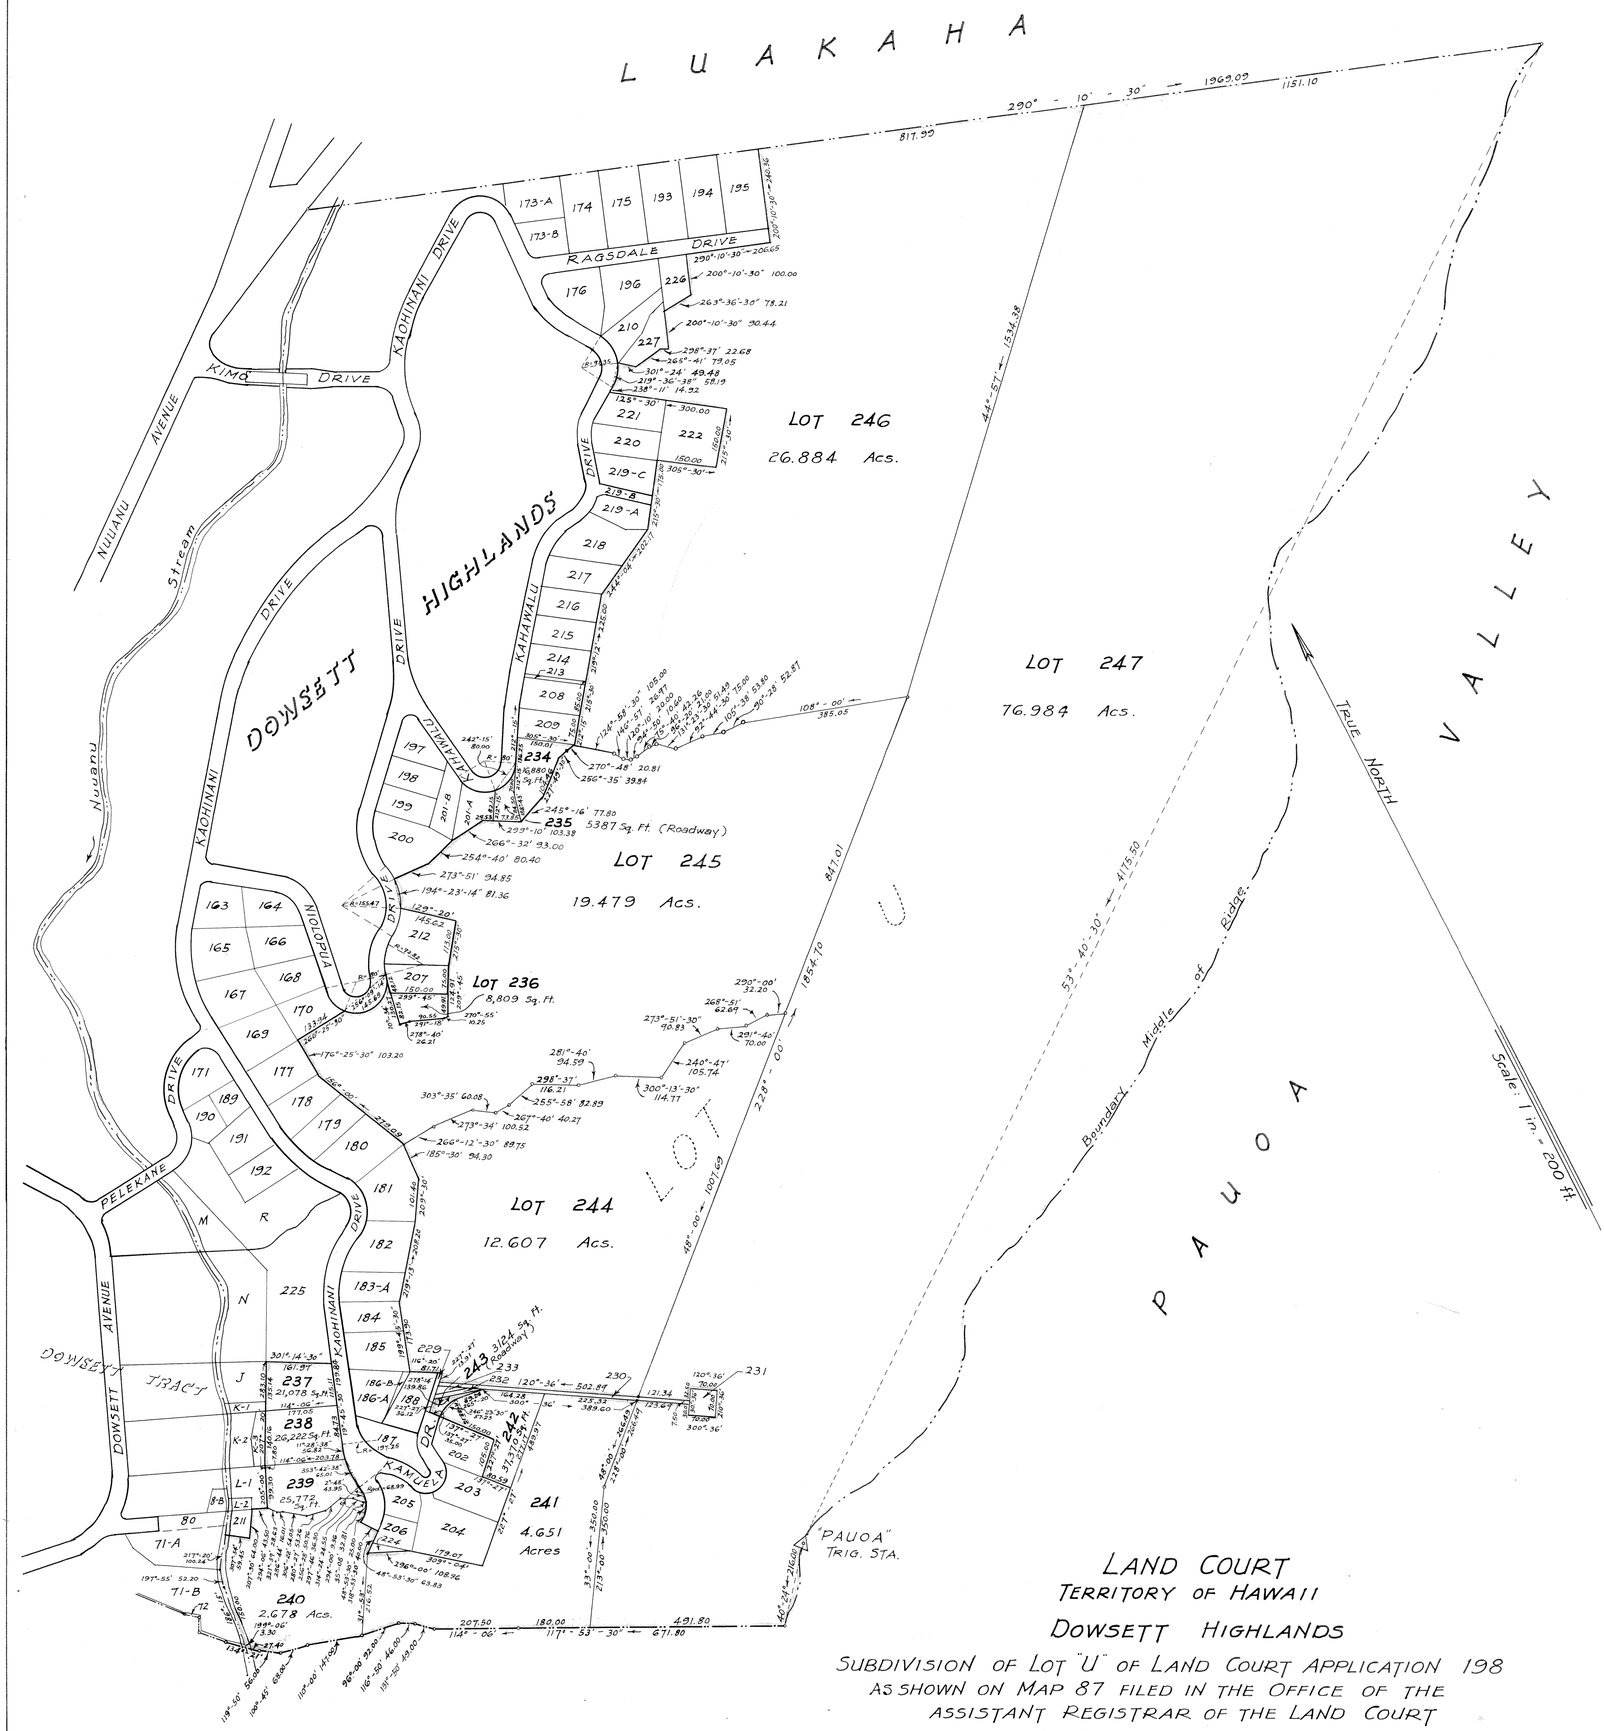

LAND COURT
TERRITORY OF HAWAII
DOWSETT HIGHLANDS

SUBDIVISION OF LOT "U" OF LAND COURT APPLICATION 198
AS SHOWN ON MAP 87 FILED IN THE OFFICE OF THE
ASSISTANT REGISTRAR OF THE LAND COURT
INTO LOTS 234 TO 247, inclusive.

NUUANU VALLEY, HONOLULU, OAHU, T. H.
Scale: 1 in. = 200 ft.

NOTE:

Lot 236 is to be sold to owner of Lot 207, thereby giving said Lot 236 access to Niolopua Drive over Lot 207.

Lot 241 has a right-of-way for road purposes out to Kaohinani Drive over Lot 240.

Lot 242 has a right of way for road purposes out to Kamuela Drive over Lot 243 (roadway).

Lot 244 has a right of way for road purposes out to Niolopua Drive over Lot 245.

Lot 247 has a right of way for road purposes out to Kahawalu Drive over Lot 246.

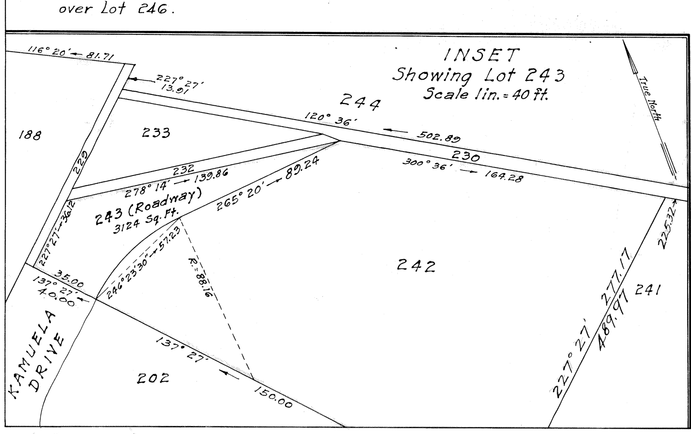

419 S. M. Damon Bldg.
Honolulu, T. H.
January 30, 1937

Stanley Wright
Surveyor & Maker of Plan
Registered Certificate 8-6
Associated with WRIGHT, HARVEY & WRIGHT

OWNER: THE DOWSETT COMPANY, LIMITED
by A. Ahuna
Manager

Owner's Certificate of Title: 15676

I hereby certify that the map hereon being a subdivision of Land Court Application 198, as herein entitled, has been examined and checked as to form and mathematical correctness and that it has been approved by Order of the Judge of the Land Court dated March 15, 1937.
Honolulu, T. H.
March 15, 1937.

J. A. Whitehouse
Surveyor Territory of Hawaii

Filed Feb 18, 1937
Abraham P. Akana
Assistant Registrar

21" x 32" = 4.7 ft