MAP 94

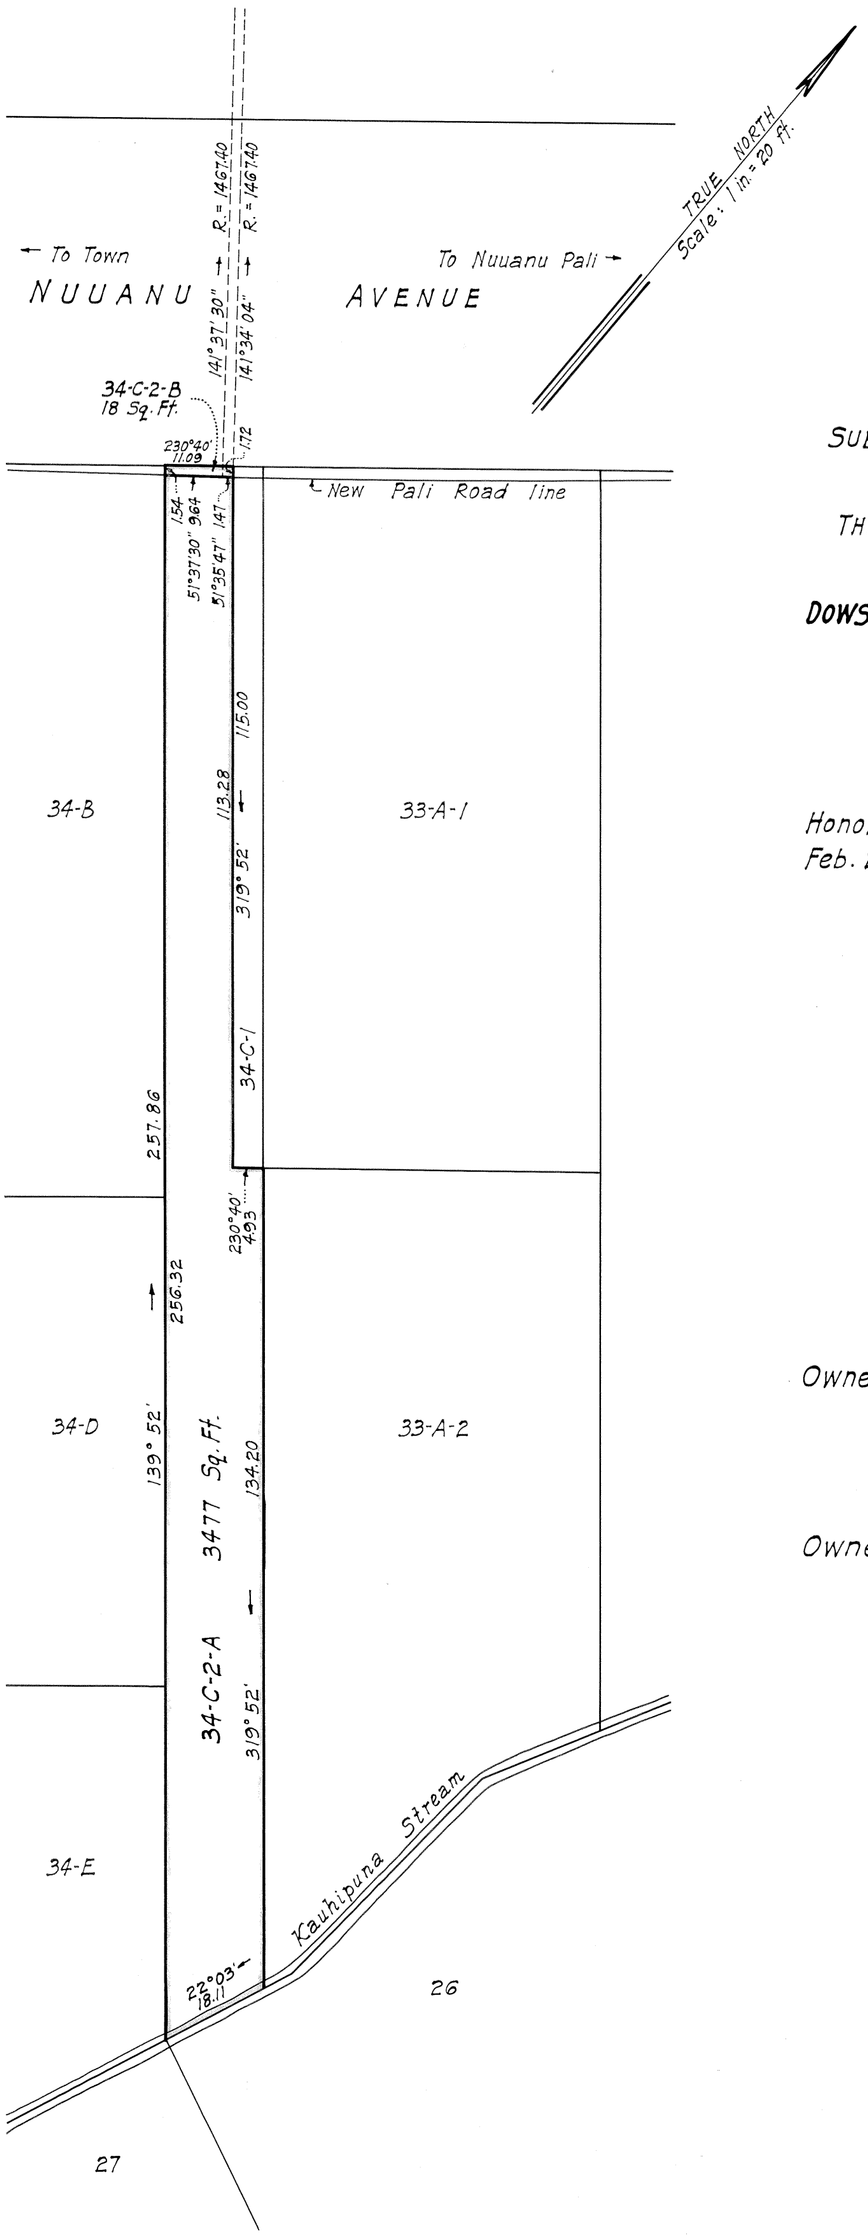

LAND COURT

TERRITORY OF HAWAII

LAND COURT APPLICATION 198

SUBDIVISION OF LOT 34-C-2 AS SHOWN ON MAP 31
FILED IN THE OFFICE OF
THE ASSISTANT REGISTRAR OF THE LAND COURT
INTO LOTS 34-C-2-A AND 34-C-2-B

DOWSETT TRACT, NUUANU VALLEY, HONOLULU, OAHU, T.H.

Scale: 1 inch = 20 feet

Honolulu, T.H.
Feb. 21, 1939

DEPARTMENT OF PUBLIC WORKS
Division of Surveys and Rights of Way

By C. G. Arana
Surveyor and Maker of Plan
Reg. Prof. Surveyor's Cert. 9-S

APPROVED
By Louis Blaine
Superintendent of Public Works

Owner: Annie P. Mott-Smith
By Annie P. Mott-Smith

Owner's Certificate of Title 7508

I hereby certify that the map hereon being a subdivision of Land Court Application 198, as herein entitled, has been examined and checked as to form and mathematical correctness and that it has been approved by Order of the Judge of the Land Court dated March 2, 1939.

Honolulu, T.H.
March 2, 1939.

L. M. Whitehouse
Surveyor, Territory of Hawaii.

By: Robert D. King
Principal Cadastral Engineer.

Filed Feb. 27, 1939
Abraham W. Akana
Assistant Registrar

Tax Map Key: 2-2-45

15" × 21" = 2.2 ft