MAP 98

LAND COURT

TERRITORY OF HAWAII

SUBDIVISION OF LOT 52-A-2-A OF LAND COURT APPLICATION 198 AS SHOWN ON MAP 54, FILED IN THE OFFICE OF THE ASSISTANT REGISTRAR OF THE LAND COURT INTO LOTS 52-A-2-A-1, 52-A-2-A-2 AND 52-A-2-A-3 AT DOWSETT TRACT, NUUANU VALLEY, HONOLULU, OAHU, T. H.

Scale: 1 inch = 50 feet

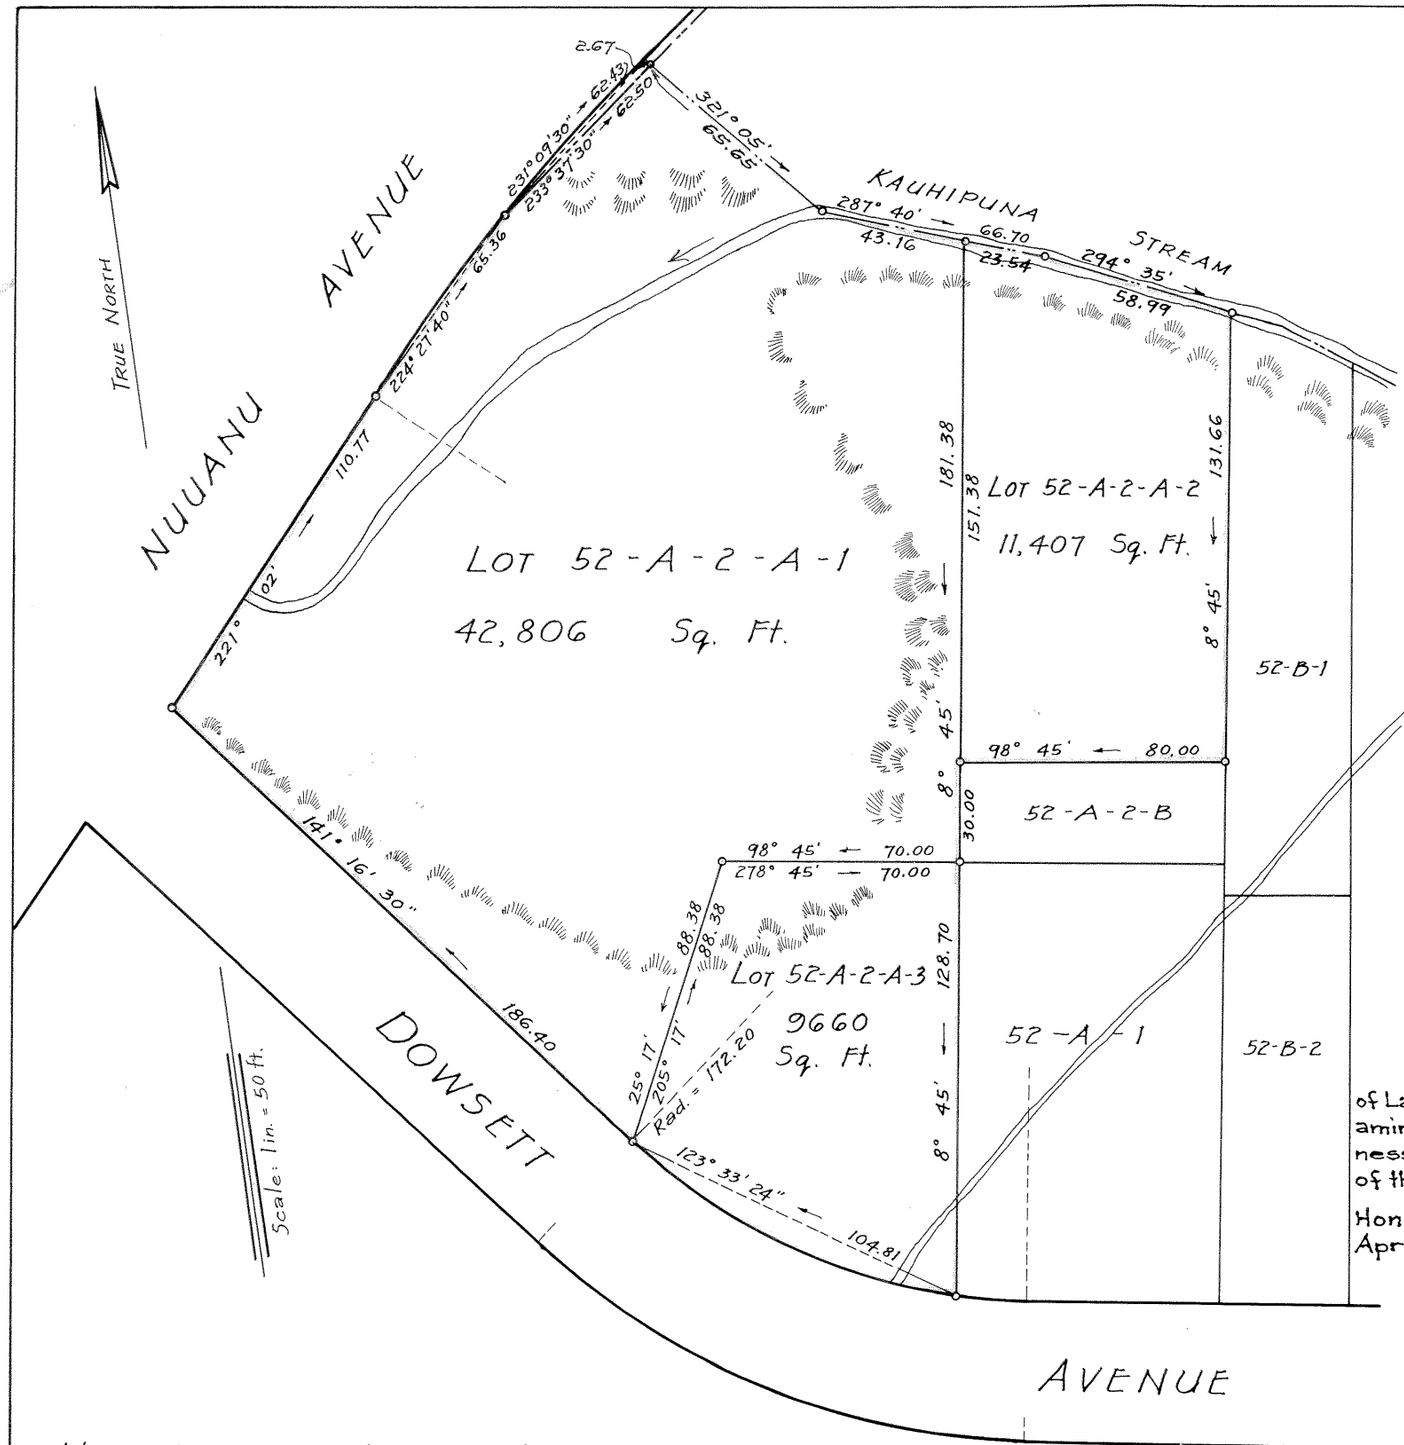

419 Damon Bldg.
Honolulu, T. H.
Apr. 6, 1940

WRIGHT, HARVEY AND WRIGHT
By Fred E. Harvey
Surveyor and Maker of Plan
Registered Certificate 79-E.S.

OWNER: Annie Hanohi Tarke

Owner's Certificate of Title: 18,984

FRED E. HARVEY REGISTERED LAND SURVEYOR No. 79 HAWAII, U.S.A.

I hereby certify that the map hereon being a subdivision of Land Court Application 198, as herein entitled, has been examined and checked as to form and mathematical correctness, and that it has been approved by Order of the Judge of the Land Court dated April 20, 1940.

Honolulu, T.H.
April 20, 1940.

L. M. Whitehouse
Surveyor, Territory of Hawaii.

By: Robert D. King
Principal Cadastral Engineer.

Filed April 16, 1940
Abraham K. Akana
Assistant Registrar

NOTE: For Rights of Ways, if any, see Certificate of Title
Also see petition for subdivision.

Tax Map Key: 2-2-44

10" x 15" = 1 ¢