MAP 101

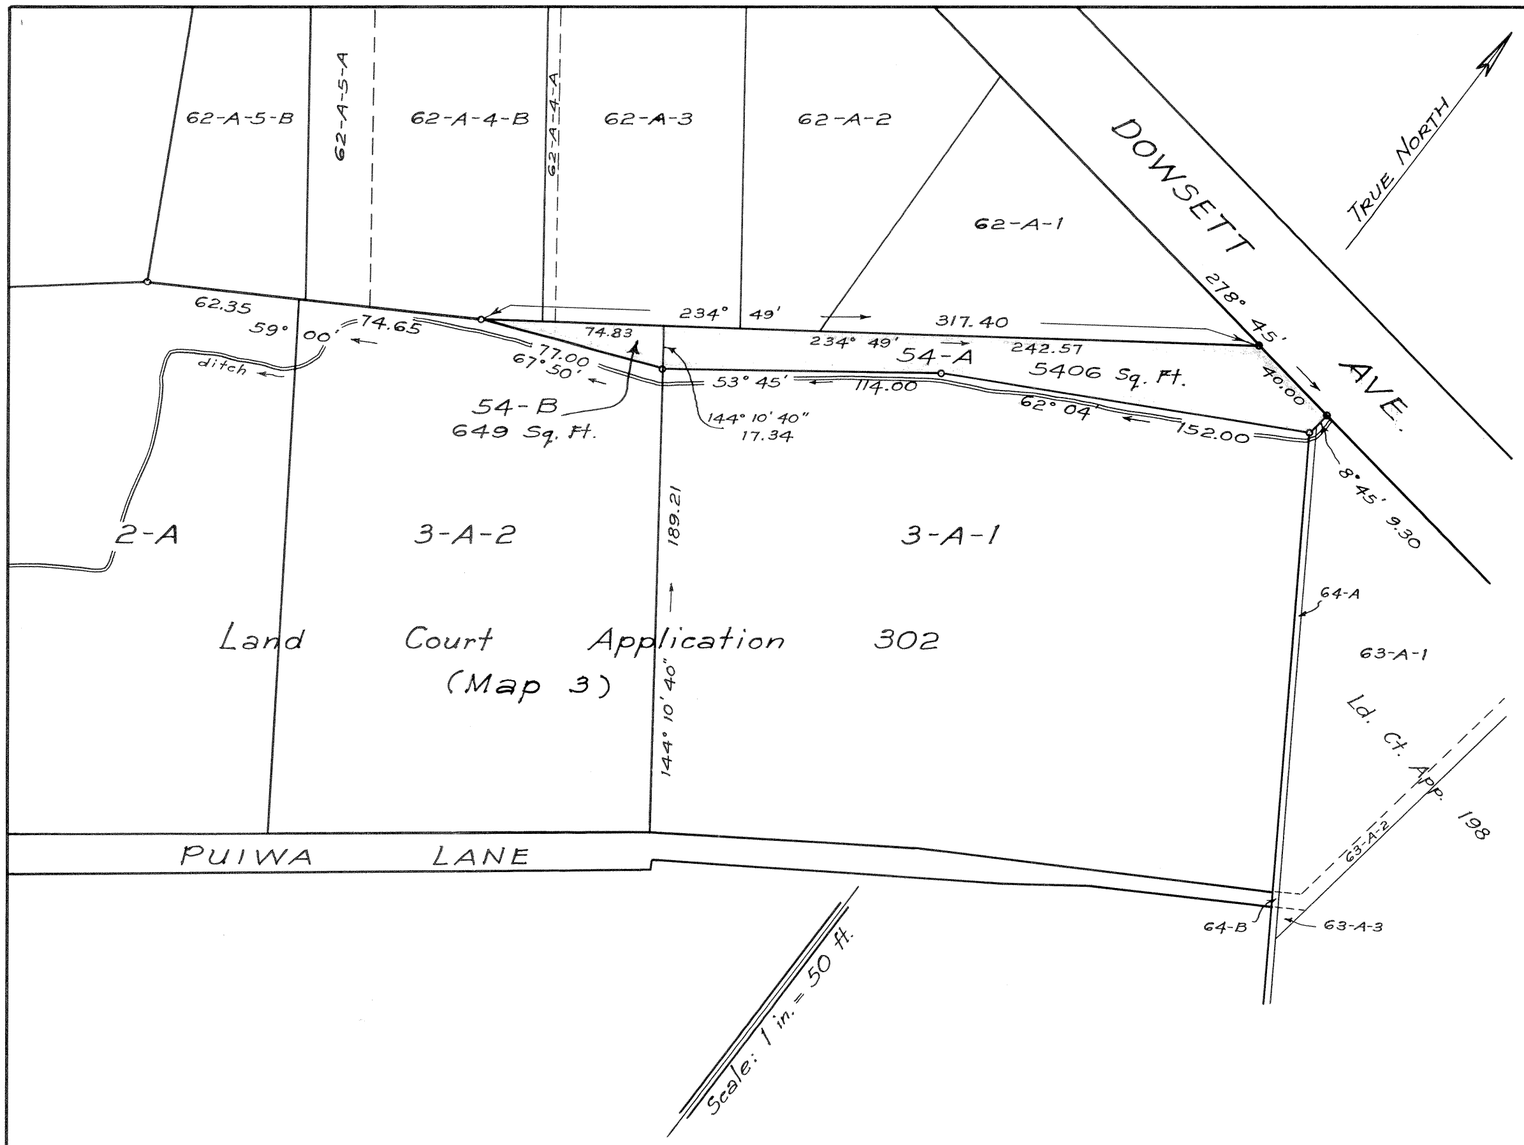

LAND COURT
TERRITORY OF HAWAII

"DOWSETT TRACT"
SUBDIVISION OF LOT 54
OF LAND COURT APPLICATION 198
AS SHOWN ON MAP 4 FILED IN THE OFFICE OF
THE ASSISTANT REGISTRAR OF THE LAND COURT
INTO LOTS 54-A AND 54-B.

AT NUUANU VALLEY, HONOLULU, OAHU, T. H.
Scale: 1 inch = 50 feet

23 Dillingham Bldg. Annex
Honolulu, T. H.
Sept. 15, 1943

Bernard H. McKeague
Registered Land Surveyor 232
Land Court Surveyor Certificate 43

BERNARD H. McKEAGUE
REGISTERED LAND SURVEYOR
No. 232
HAWAII, U.S.A.

OWNERS: Joseph Howard Worrall
Margaret Jones Worrall

Owners' Certificate of Title: 2785

I hereby certify that the map hereon being a subdivision of Land Court Application 198, as herein entitled, has been examined and checked as to form and mathematical correctness and that it has been approved by Order of the Judge of the Land Court dated October 1, 1943.

Honolulu, T. H.
October 1, 1943.

A. LESTER MARKS
Surveyor, Territory of Hawaii

By: Robert D. King
Principal Cadastral Engineer

NOTE: Lot 54-B to be sold to owner of Lot 3-A-2 of Land Court Application 302, thereby giving Lot 54-B access to Puiwa Lane.
For rights of way, if any, see Certificate of Title.
Also see petition for subdivision.

Filed Sept 21, 1943
P. Mulholland Registrar

Tax Map Key: 2-2-44-25

C.B. 1:117

15" x 21" = 2.19 Sq. Ft.