MAP 115

LAND COURT
TERRITORY OF HAWAII

LAND COURT APPLICATION 198

SUBDIVISION OF LOT 288 AS SHOWN ON MAP 110 INTO LOTS 288-A AND 288-B NUUANU VALLEY, HONOLULU, OAHU, T. H.

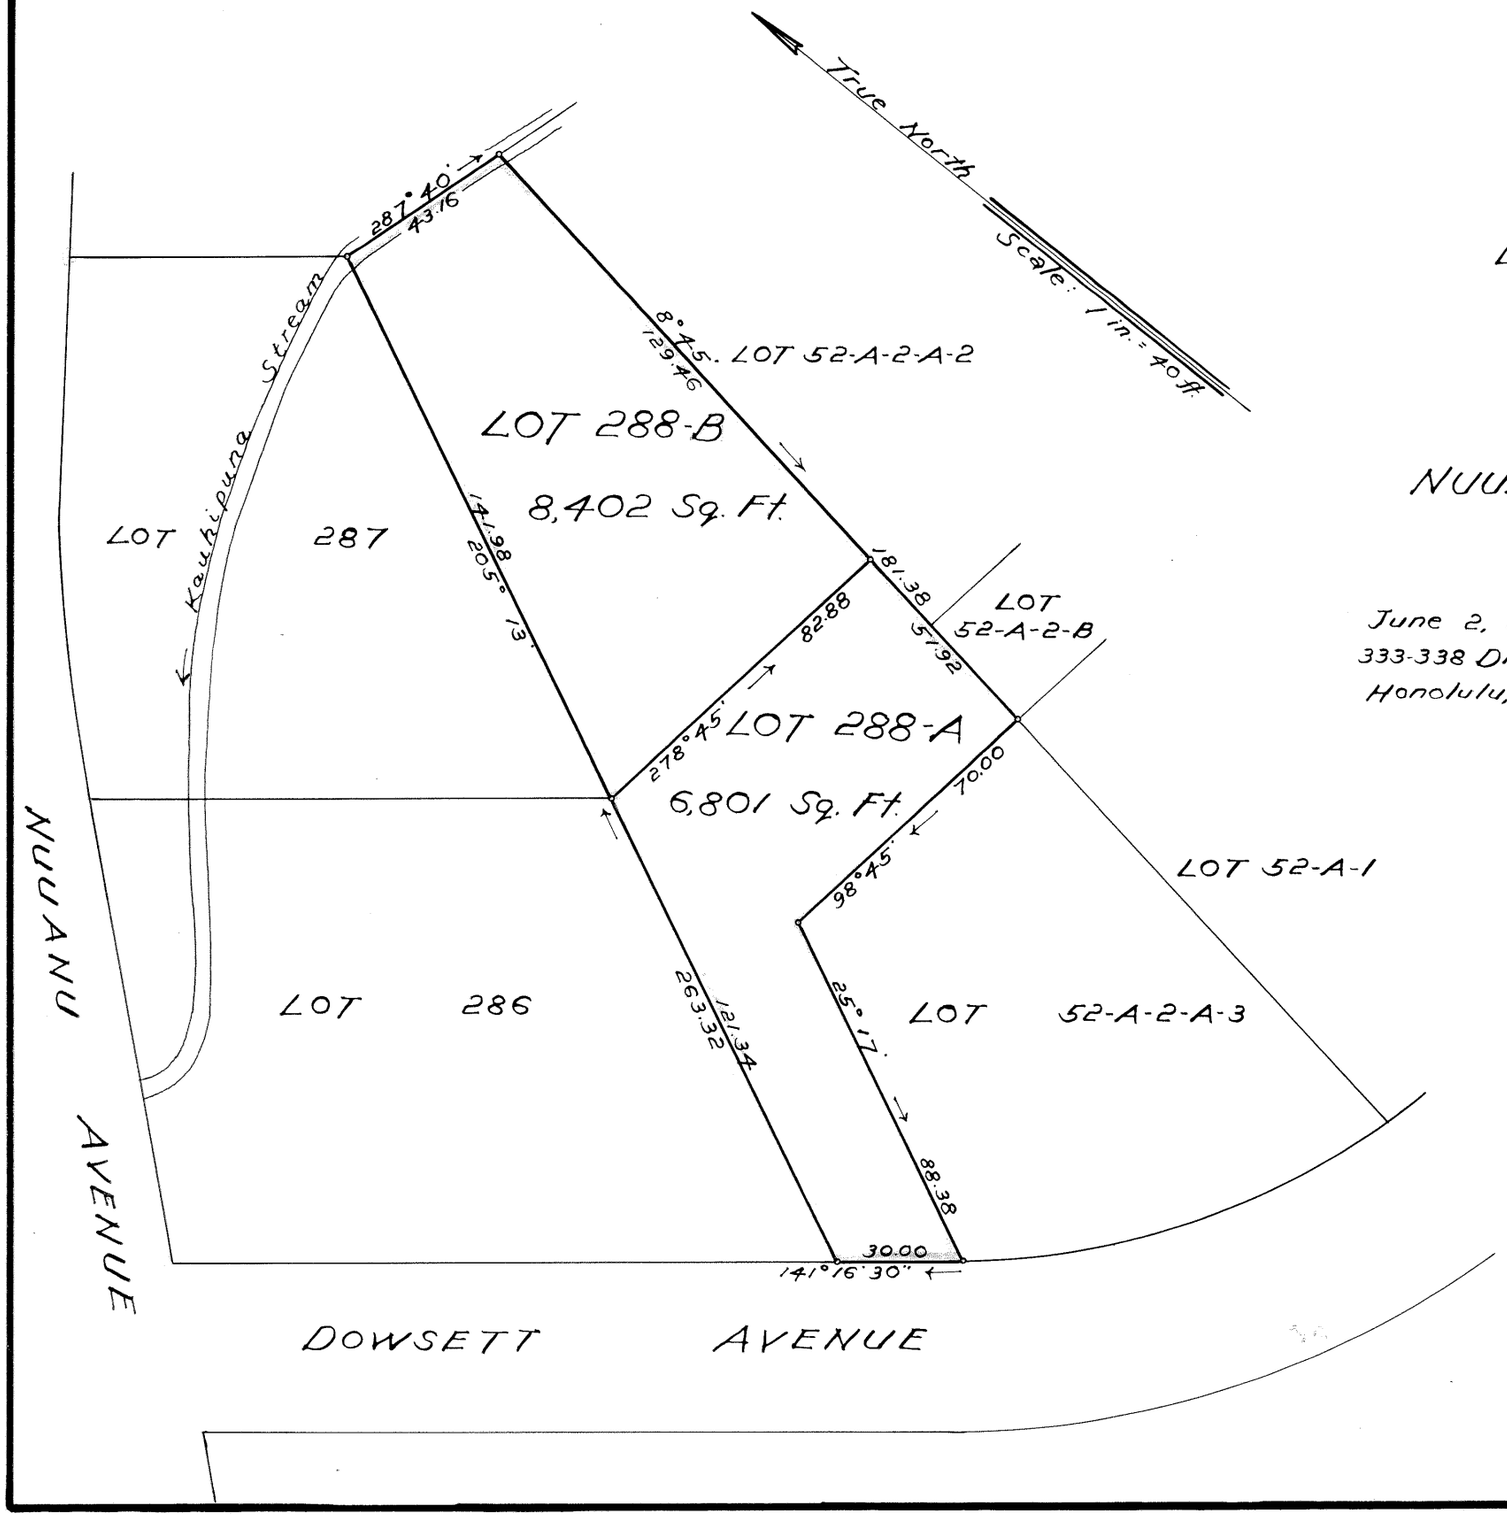

June 2, 1947
333-338 Dillingham Building
Honolulu, T. H.

JAMES B. MANN
REGISTERED LAND SURVEYOR
No. 75
HAWAII, U.S.A.

James B. Mann
Registered Professional Surveyor
Certificate Number 75
Land Court Surveyor
Certificate Number 1

OWNER: EVA CLARE JORDAN
Owner's Certificate of Title: 29,152

AUTHORIZED AND APPROVED BY ORDER OF THE JUDGE OF THE LAND COURT DATED: JULY 18, 1947
BY ORDER OF THE COURT
P. T. Mulholland
REGISTRAR OF THE LAND COURT

Filed July 12, 1947
Abraham F. Alona
Assistant Registrar

Tax Key 2-2-44
C.B. 100:111

10" x 15" = 1.04 ft