198

MAP 116

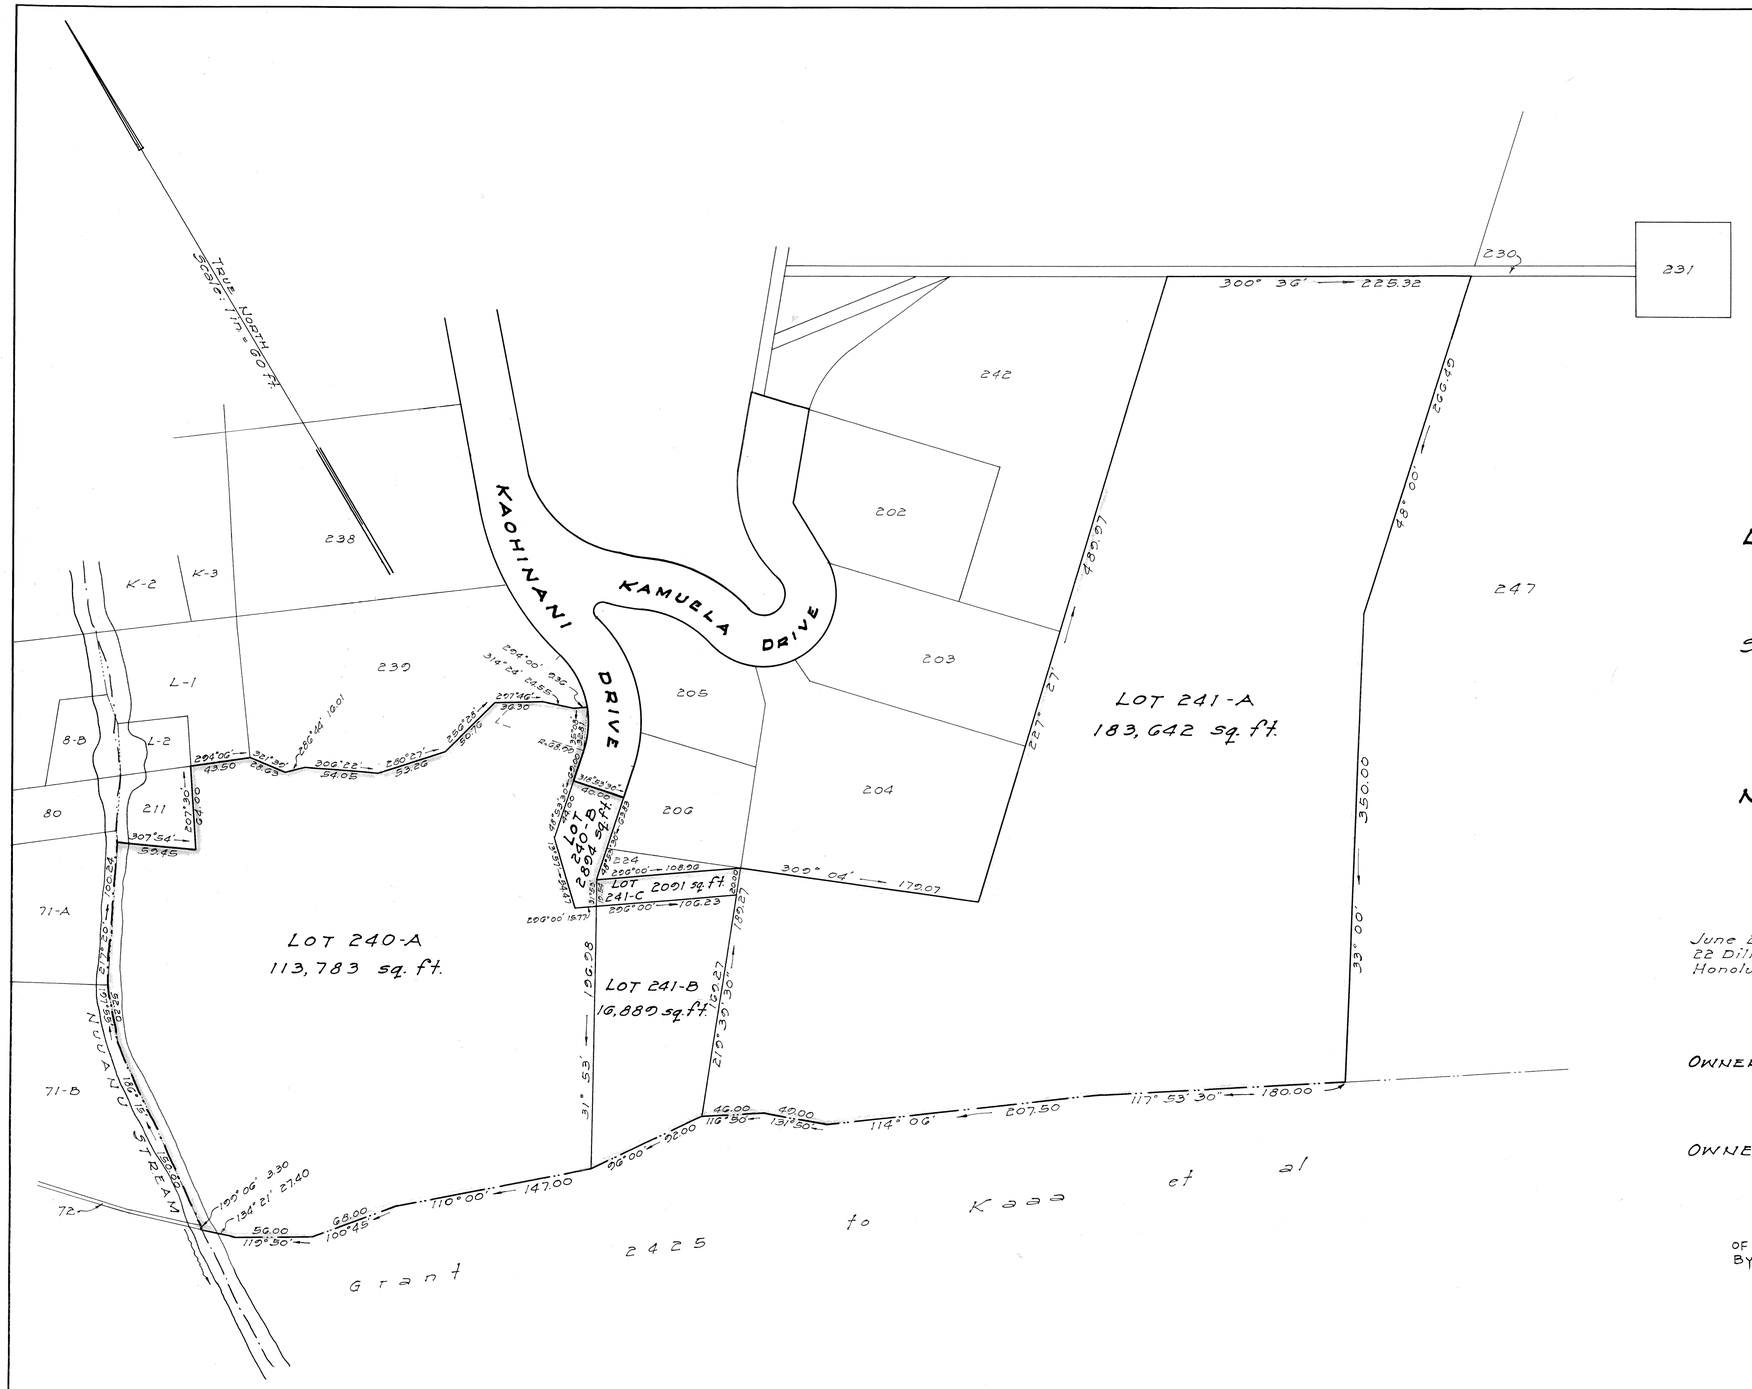

LAND COURT
TERRITORY OF HAWAII

LAND COURT APPLICATION 198
"DOWSETT HIGHLANDS"

SUBDIVISION OF LOTS 240 AND 241
AS SHOWN ON MAP 91
INTO LOTS 240-A AND 240-B
AND 241-A, 241-B, AND 241-C

NUUANU VALLEY, HONOLULU, OAHU, T.H.

June 21, 1947
22 Dillingham Bldg.
Honolulu, T. H.

BERNARD H. McKEAGUE
REGISTERED LAND SURVEYOR
No. 232
HAWAII, U.S.A.

Bernard H. McKeague
Registered Land Surveyor 232
Land Court Surveyor Certificate 43

OWNERS: WILLIAM McBURNEY DEAN AND TIM ING, Trustees under that certain declaration of trust dated November 26, 1946 and filed in the office of the Assistant Registrar of the Land Court as Document No. 88788.

OWNERS' CERTIFICATE OF TITLE NO. 36,692

AUTHORIZED AND APPROVED BY ORDER OF THE JUDGE OF THE LAND COURT DATED AUGUST 15, 1947.
BY ORDER OF THE COURT

[signature]
REGISTRAR OF THE LAND COURT

Filed Aug. 5, 1947
Abraham W. Akana
Assistant Registrar

TAX MAP KEY: 2-2-46:10
C.B. 15:95
F.B.

21" x 32" = 4.7 sq. ft.

1
10