198

MAP 118

LAND COURT

TERRITORY OF HAWAII

LAND COURT APPLICATION 198

DESIGNATION OF ROAD EASEMENT
ACROSS LOT 286
AS SHOWN ON MAP 110
NUUANU VALLEY, HONOLULU, OAHU, T. H.

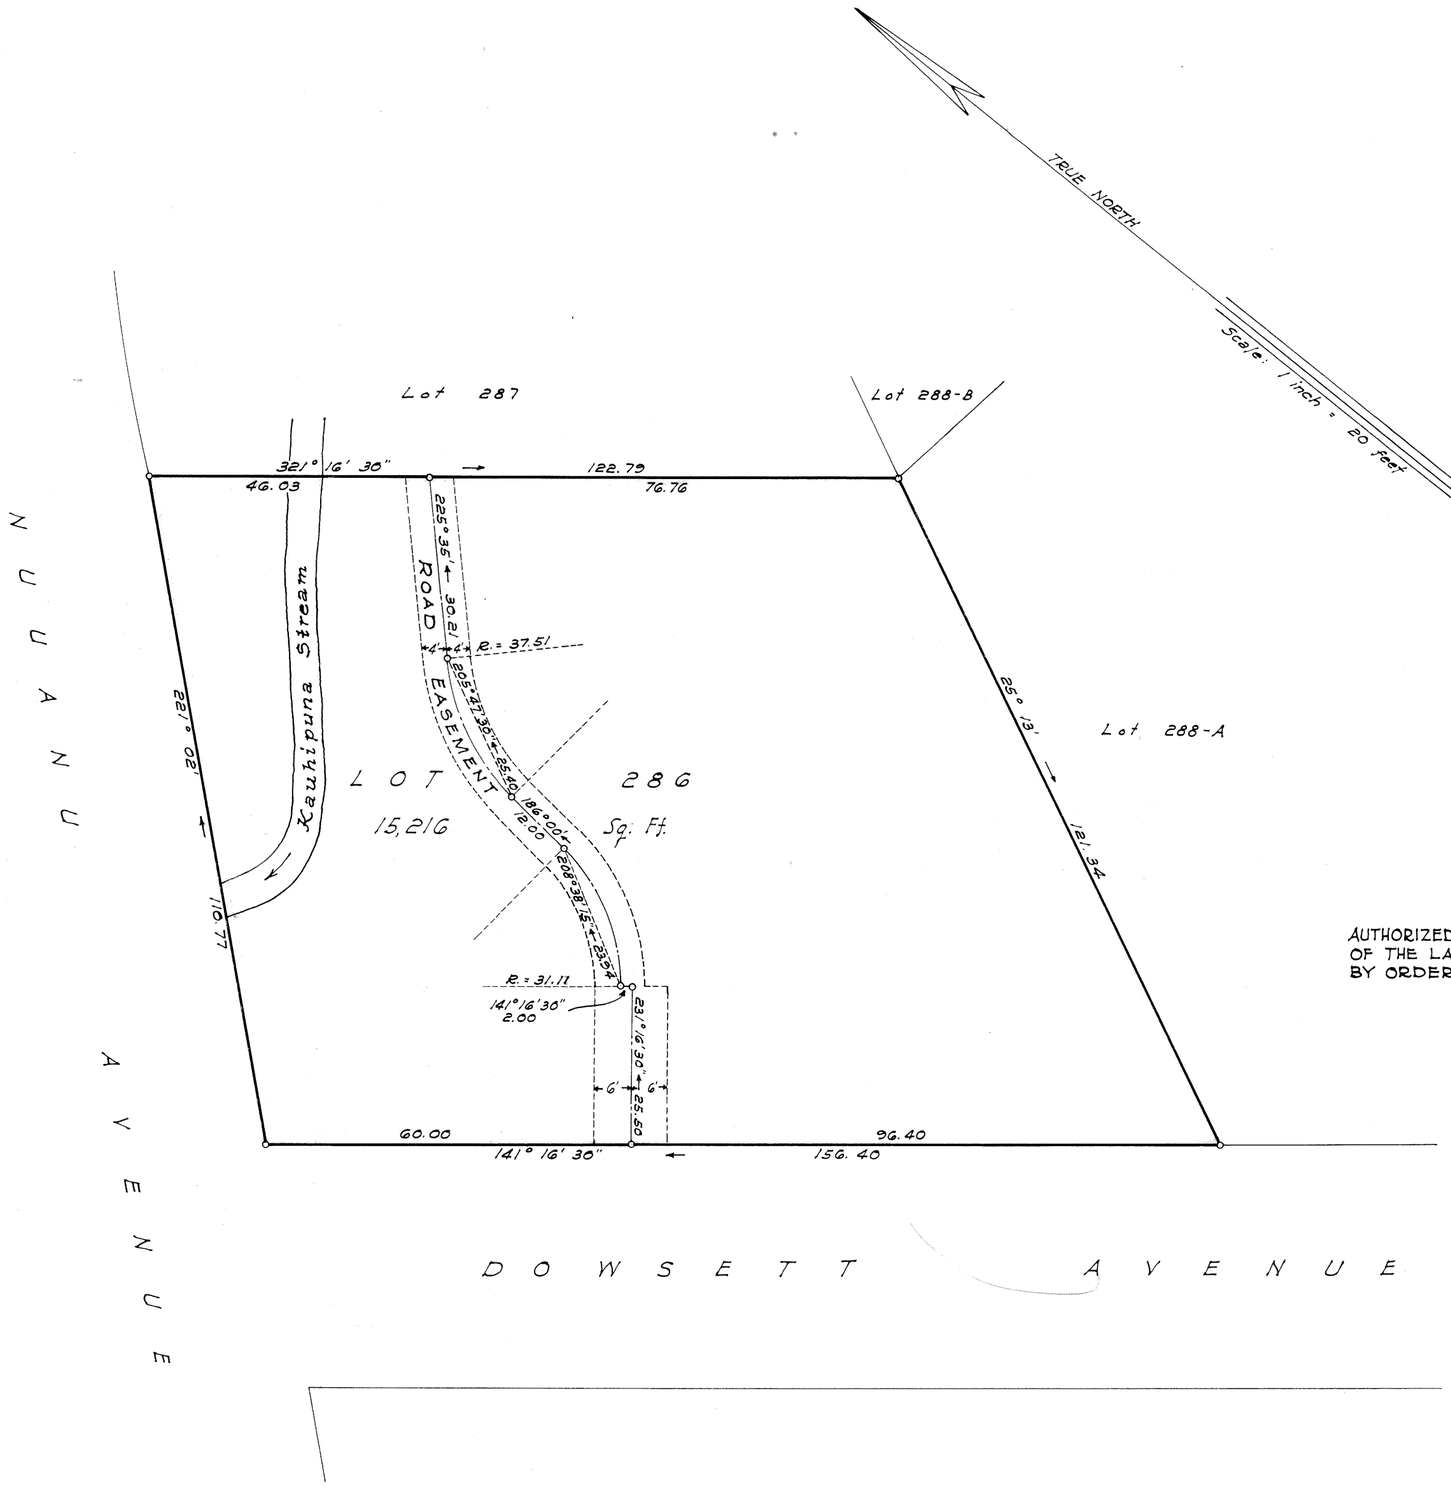

August 12, 1947.
333-338 Dillingham Bldg.
Honolulu, T.H.

JAMES B. MANN
REGISTERED LAND SURVEYOR
No. 75
HAWAII, U.S.A.

James B. Mann
Registered Professional Surveyor
Certificate Number 75
Land Court Surveyor
Certificate Number 1

OWNER: EMIL CORNELIUS PETERS
OWNER'S CERTIFICATE OF TITLE: 37,590

AUTHORIZED AND APPROVED BY ORDER OF THE JUDGE
OF THE LAND COURT DATED OCTOBER 7, 1947.
BY ORDER OF THE COURT.
P. O. Mullholland
REGISTRAR OF THE LAND COURT.

Filed Sept. 26, 1947
Abraham K. Akana
Assistant Registrar

Tax Map Key: 2-2-44
F. B. 175: 78
C. B. 97: 151

15" X 21" = 2.19 Sq. Ft.