198

MAP 122

LAND COURT
TERRITORY OF HAWAII

LAND COURT APPLICATION 198

~~REDESIGNATION OF ROAD EASEMENT~~
~~ACROSS LOT 286~~
AS SHOWN ON MAP 110
NUUANU VALLEY, HONOLULU, OAHU, T.H.

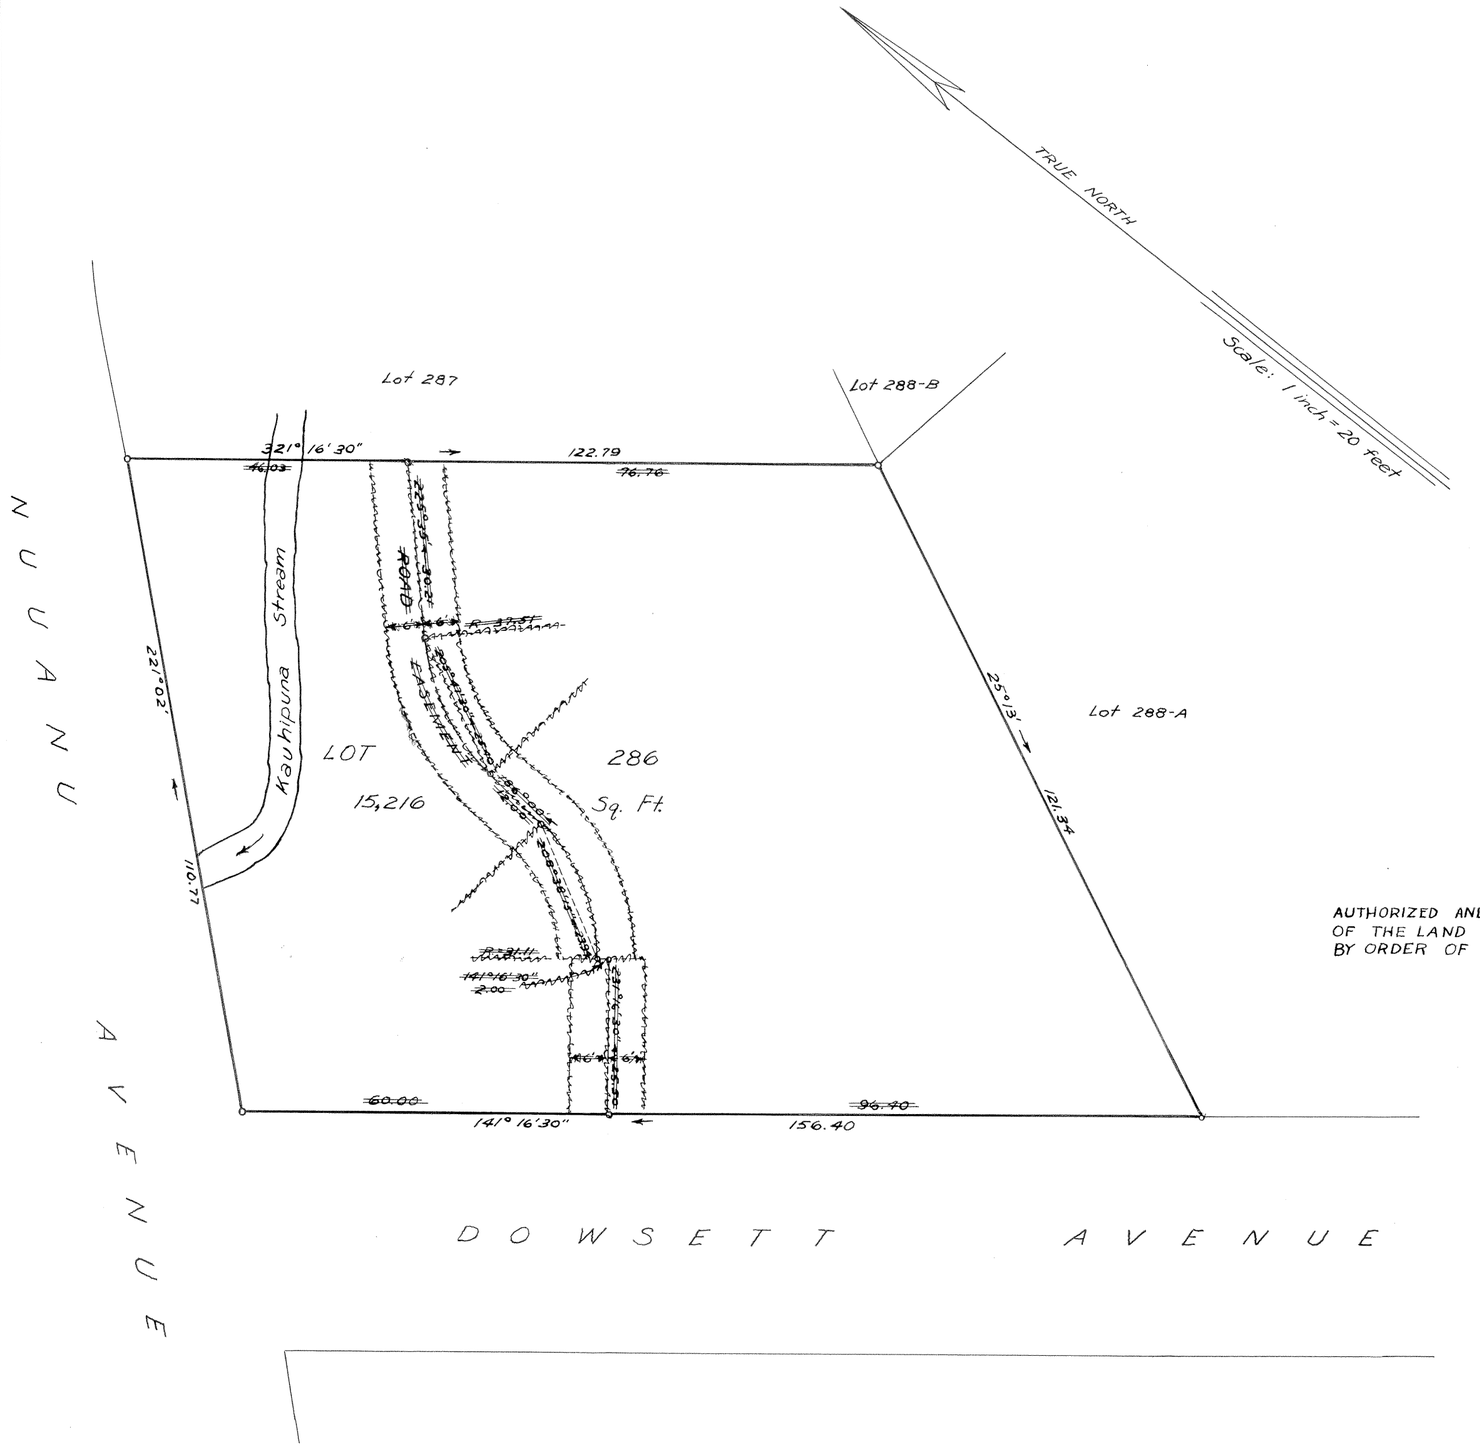

July 21, 1948
333-338 Dillingham Bldg.
Honolulu, T.H.

JAMES B. MANN
REGISTERED LAND SURVEYOR
No. 75
HAWAII

James B. Mann
Registered Professional Surveyor
Certificate Number 75
Land Court Surveyor
Certificate Number 1

OWNER: EMIL CORNELIUS PETERS
OWNER'S CERTIFICATE OF TITLE: 39050

AUTHORIZED AND APPROVED BY ORDER OF THE JUDGE
OF THE LAND COURT DATED AUGUST 11, 1948.
BY ORDER OF THE COURT
REGISTRAR OF THE LAND COURT

Road Easement affecting Lot 286 as shown hereon has been cancelled by Order of the Judge of the Land Court dated March 21, 1969.
Honolulu, Hawaii
March 21, 1969
State Land Surveyor

Filed Aug. 5, 1948
Abraham K. Akana
Assistant Registrar

Tax Map Key: 2-2-44
F.B. 175:78
C.B. 97:151

15" x 21" = 2.19 Sq. Ft.

09