MAP 123

LAND COURT

TERRITORY OF HAWAII

LAND COURT APPLICATION 198

SUBDIVISION OF LOT 58-A AS SHOWN ON MAP 107
INTO LOTS 58-A-1 AND 58-A-2

AT NUUANU, HONOLULU, OAHU, T. H.

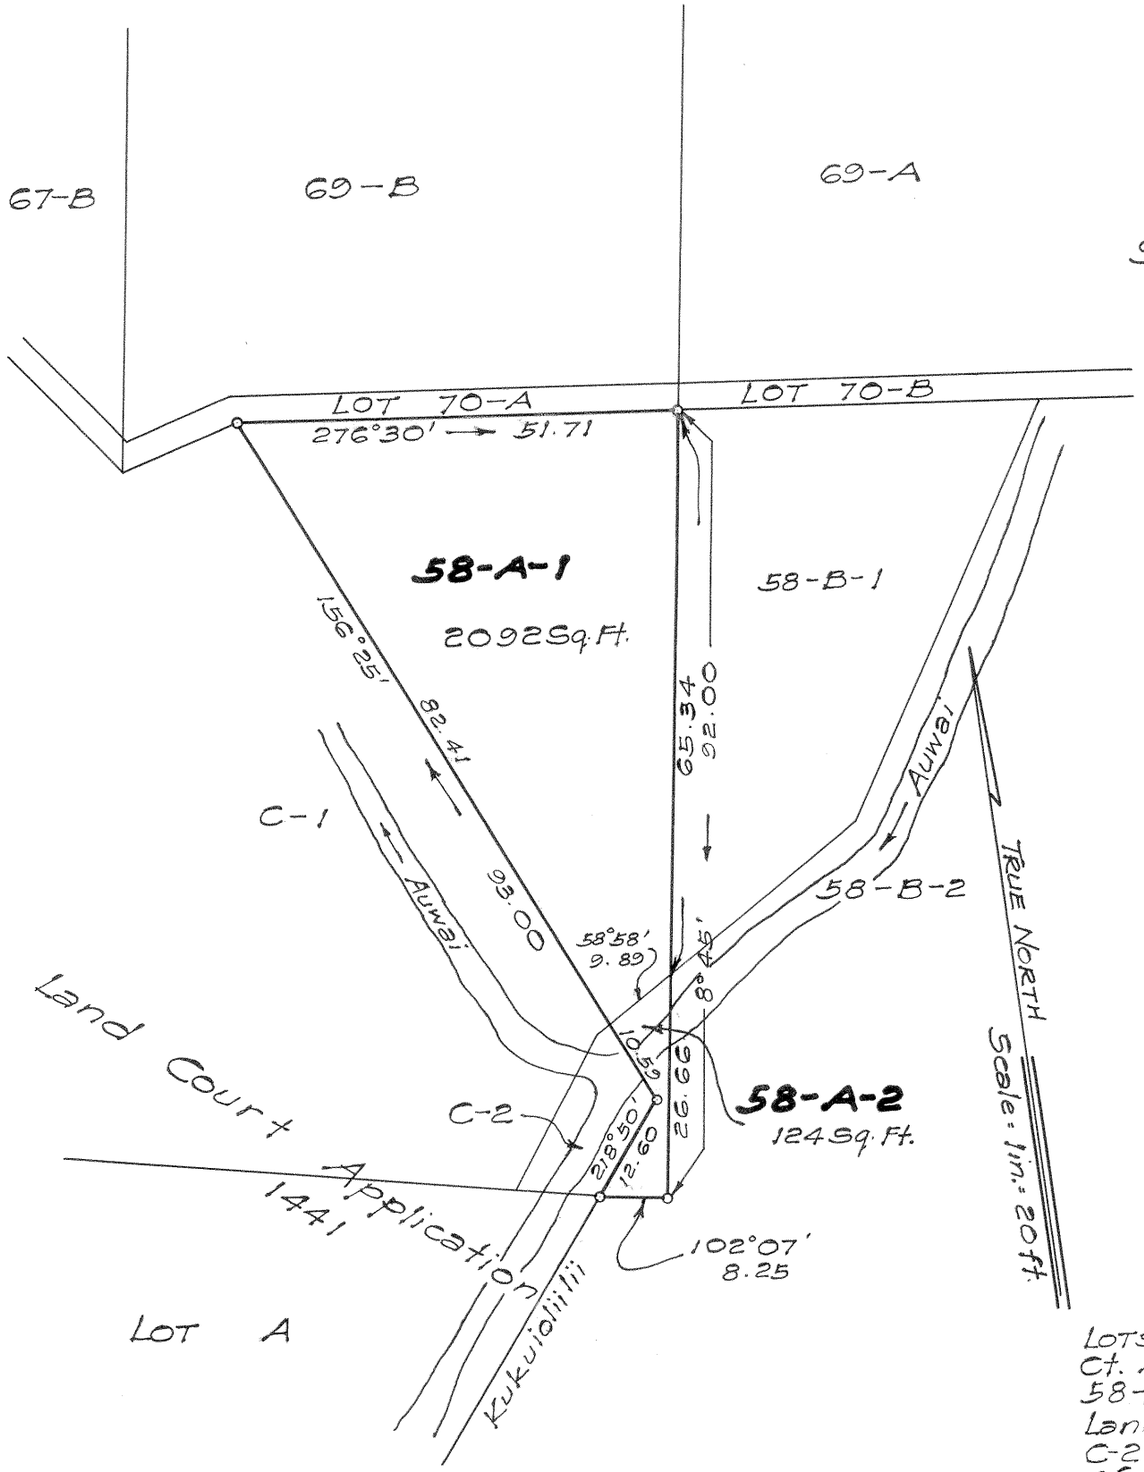

419 Damon Bldg.
Honolulu T.H.
August 22, 1948

Fred. E. Harvey
Surveyor and Maker of Plan
Registered Certificate No. 79 ES.

FRED E. HARVEY
REGISTERED LAND SURVEYOR
No. 79
HAWAII, U.S.A.

ALBERT BARNES CLARK
OWNER: AND ALTHA STRICKLAND CLARK
(Husband and Wife)
Owner's Certificate of Title 31,503

AUTHORIZED AND APPROVED BY ORDER OF THE JUDGE OF THE LAND COURT DATED: SEPT. 22, 1948.

BY ORDER OF THE COURT

Abraham W. Akana
Asst REGISTRAR OF THE LAND COURT.

LOT 58-A-2 to be sold to the owner of Lots 58-B-2 and Lots C-2 and A of Ld. Ct. App. 1441, there by giving said lot 58-A-2 access to public highway (Puiwa Lane) over the above mentioned lots C-2 and A of Ld. Ct. App. 1441 and 58-B-2 of Ld. Ct. App. 198. (See Petition)

Filed Sept. 14, 1948
Abraham W. Akana
Assistant Registrar

Tax Map Key: 2-2-43

10" X 15" = 1 Sq. Ft.