198

MAP 125

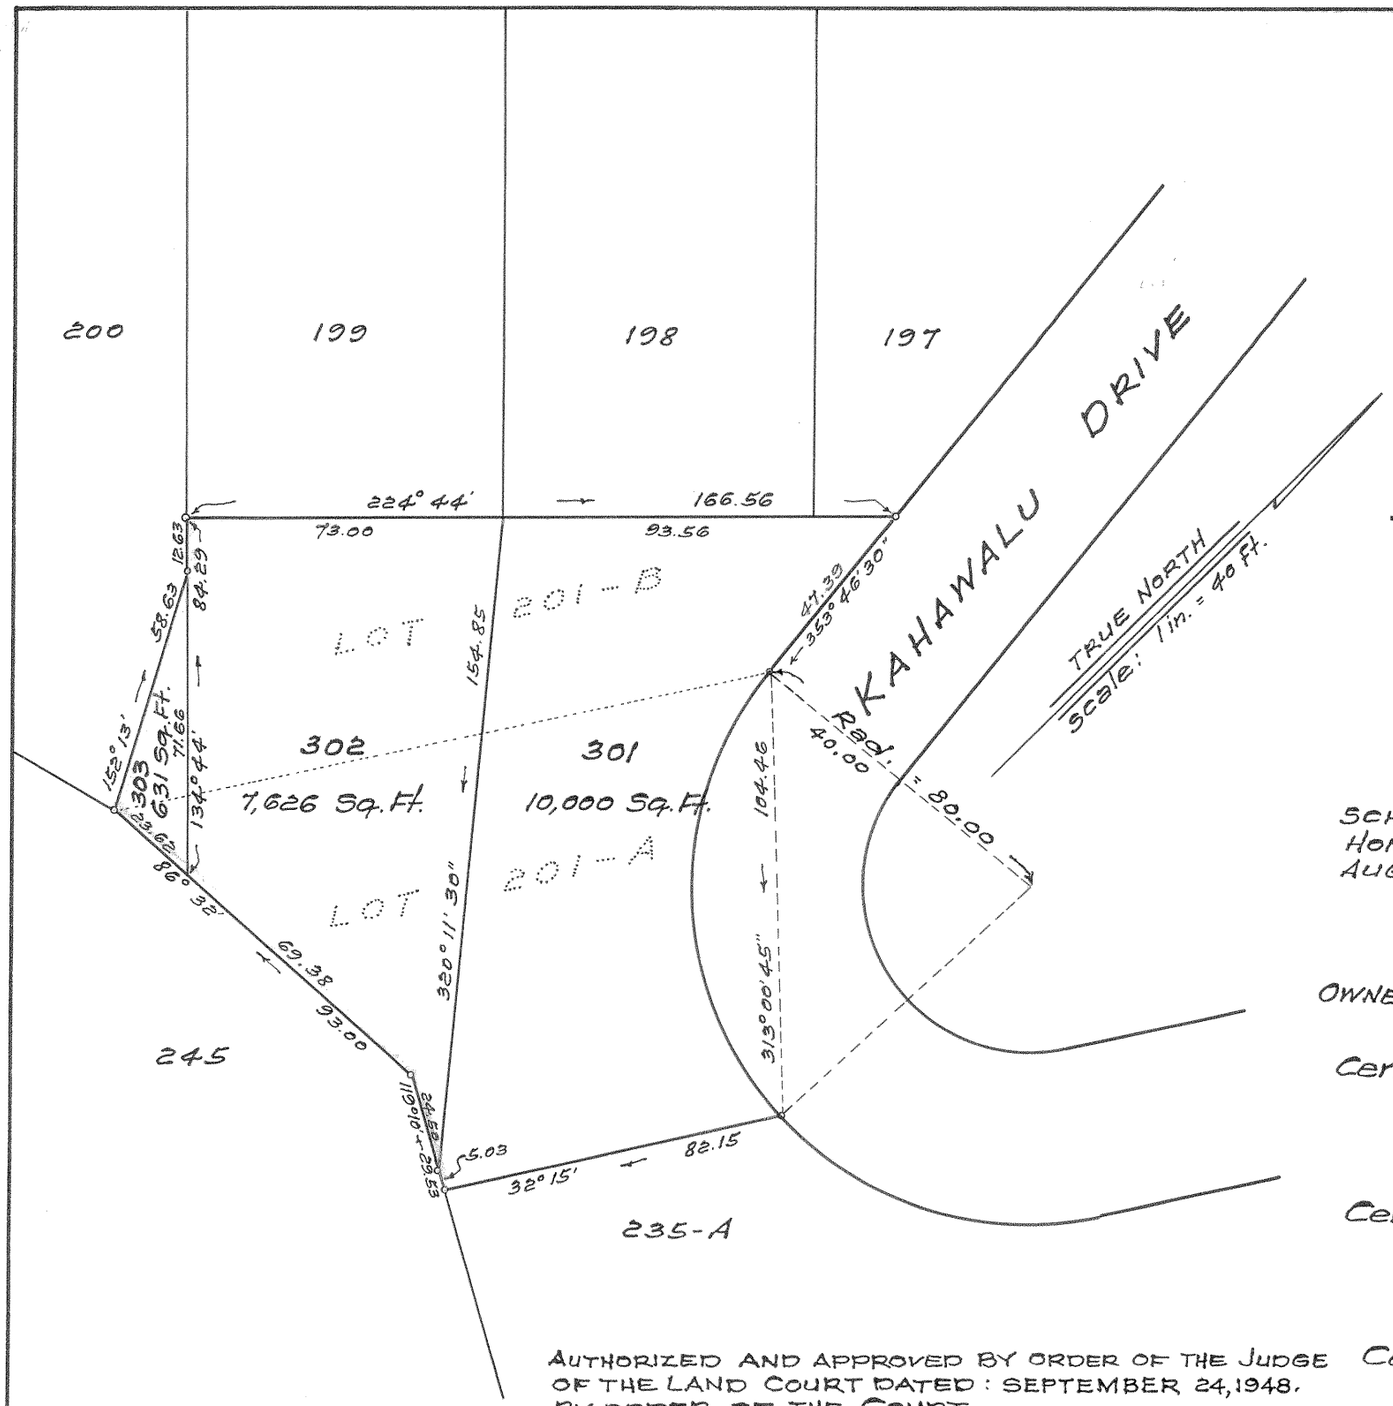


# LAND COURT

TERRITORY OF HAWAII

LAND COURT APPLICATION 198

CONSOLIDATION OF LOTS 201-A AND 201-B

AS SHOWN ON MAP 75

AND RESUBDIVISION OF SAID CONSOLIDATION

INTO LOTS 301, 302 AND 303

NUUANU VALLEY, HONOLULU, OAHU, T.H.

SCHUMAN BLDG.
HONOLULU, T.H.
AUG. 16, 1948

R. N. TOWILL
REGISTERED LAND SURVEYOR
No. 151
HAWAII, U.S.A.

Registered Professional Surveyor
Certificate 151

OWNERS: Byron O'Neal Easley and Lily Crowell Easley
Owners of 1/3 undivided interest
Certificate of Title No. 41,553

Chester Raymond Clarke and Lucetta Swift Clarke
Owners of 1/3 undivided interest
Certificate of Title No. 41,554

Dorothy Haruko Okahata
Owner of 1/3 undivided interest
Certificate of Title No. 41,555

AUTHORIZED AND APPROVED BY ORDER OF THE JUDGE OF THE LAND COURT DATED: SEPTEMBER 24, 1948.
BY ORDER OF THE COURT

REGISTRAR OF THE LAND COURT

Dated Sept. 20, 1948
Abraham K. Akana
Assistant Registrar

2129

Tax Map Key: 2-2-49-19

10" X 15" = 1.0 ft