MAP 136

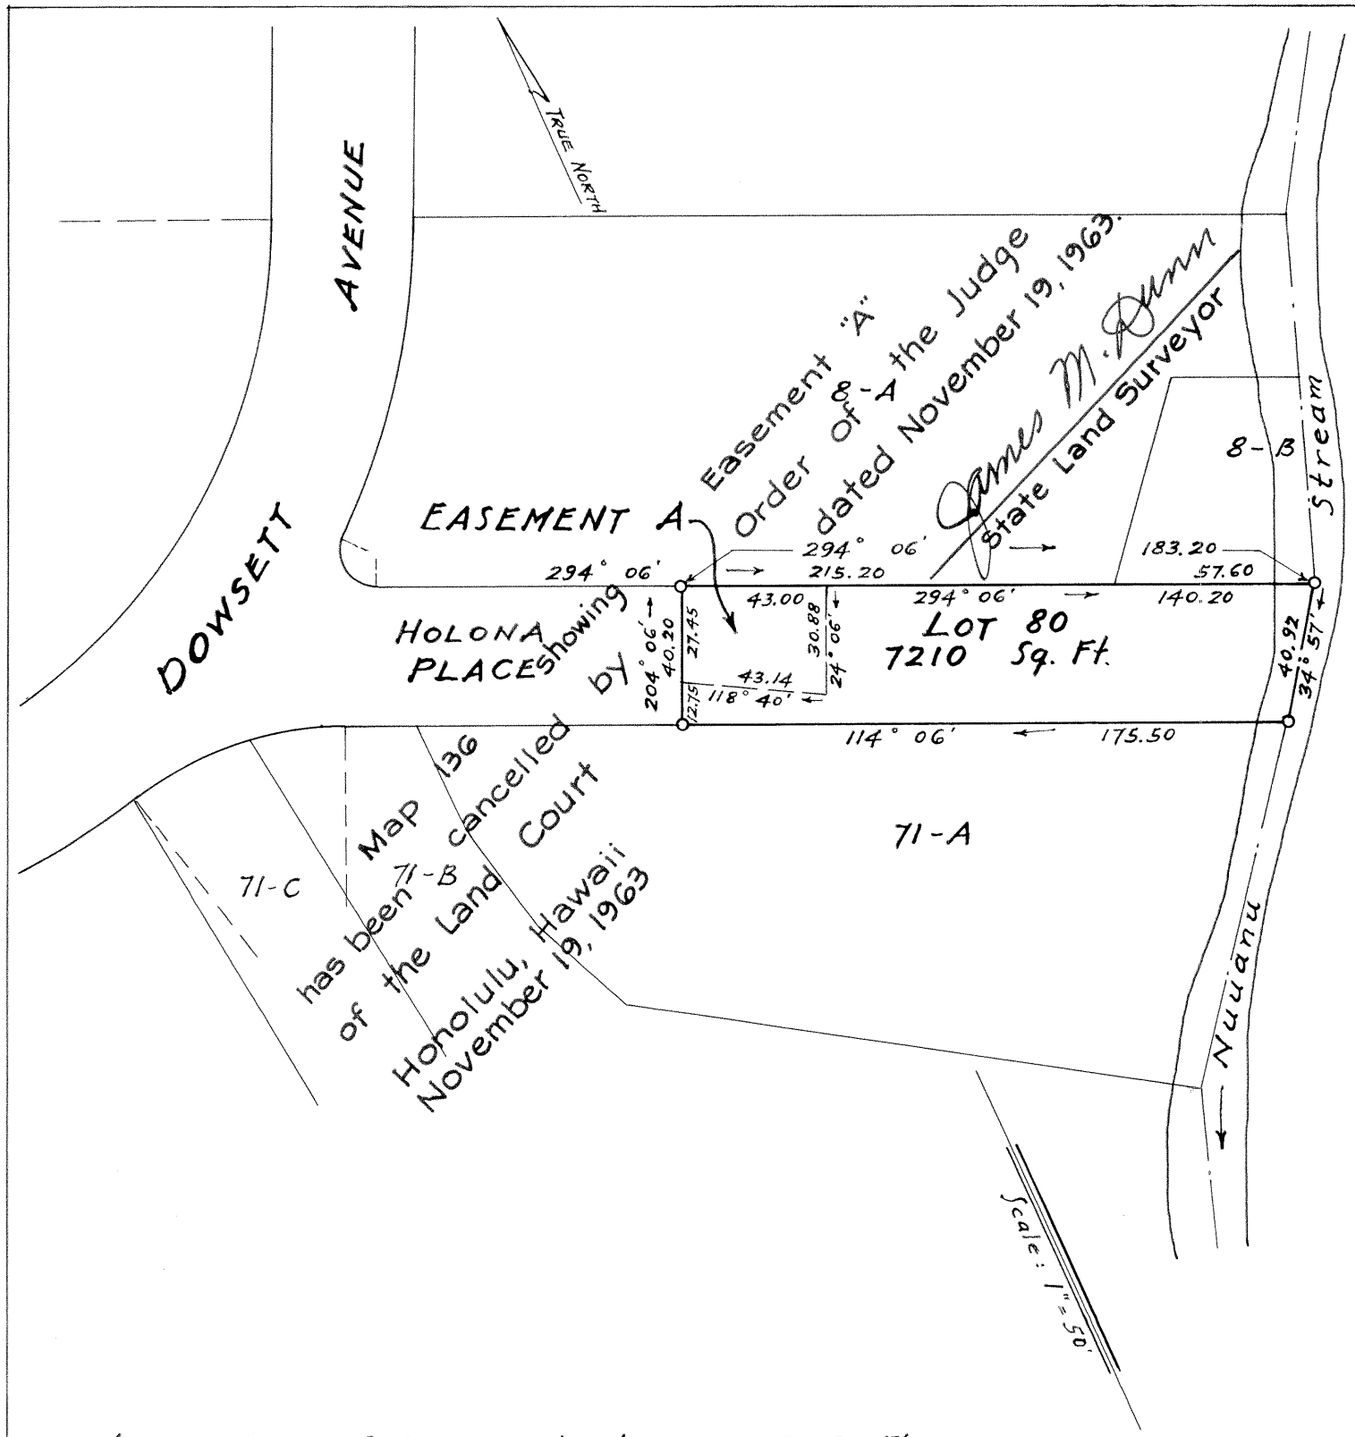

NOTE: Area of Easement A = 1254 Sq. Ft.

LAND COURT
TERRITORY OF HAWAII
LAND COURT APPLICATION 198
DOWSETT TRACT
DESIGNATION OF EASEMENT A OVER AND ACROSS LOT 80 AS SHOWN ON MAP 36
AT NUUANU VALLEY, HONOLULU, OAHU, T. H.

419 S.M. Damon Bldg.
Honolulu, T. H.
August 16, 1950

FRED E. HARVEY REGISTERED LAND SURVEYOR No. 79 HAWAII, U.S.A.

Fred. E. Harvey
Surveyor and Maker of Plan
Registered Certificate 79-E.S.

OWNERS: ALEXANDER VENNOR FORTYE AND DOROTHEA HENRIETTA FORTYE

Owners' Certificate of Title: 17,173

APPROVED AND AUTHORIZED BY ORDER OF THE JUDE OF THE LAND COURT DATED: SEPT. 13, 1950

BY ORDER OF THE COURT: Abraham W. Akana
Ass't REGISTRAR OF THE LAND COURT

Filed Sept. 7, 1950
Abraham W. Akana
Assistant Registrar

Tax Map Key: 2-2-43

10" x 15" = 1#