MAP 146

LAND COURT
TERRITORY OF HAWAII

LAND COURT APPLICATION 198
"DOWSETT TRACT"

SUBDIVISION OF LOT 54-A-2
AS SHOWN ON MAP 111
INTO LOTS 54-A-2-A, 54-A-2-B AND 54-A-2-C

NUUANU VALLEY, HONOLULU, OAHU, T. H.

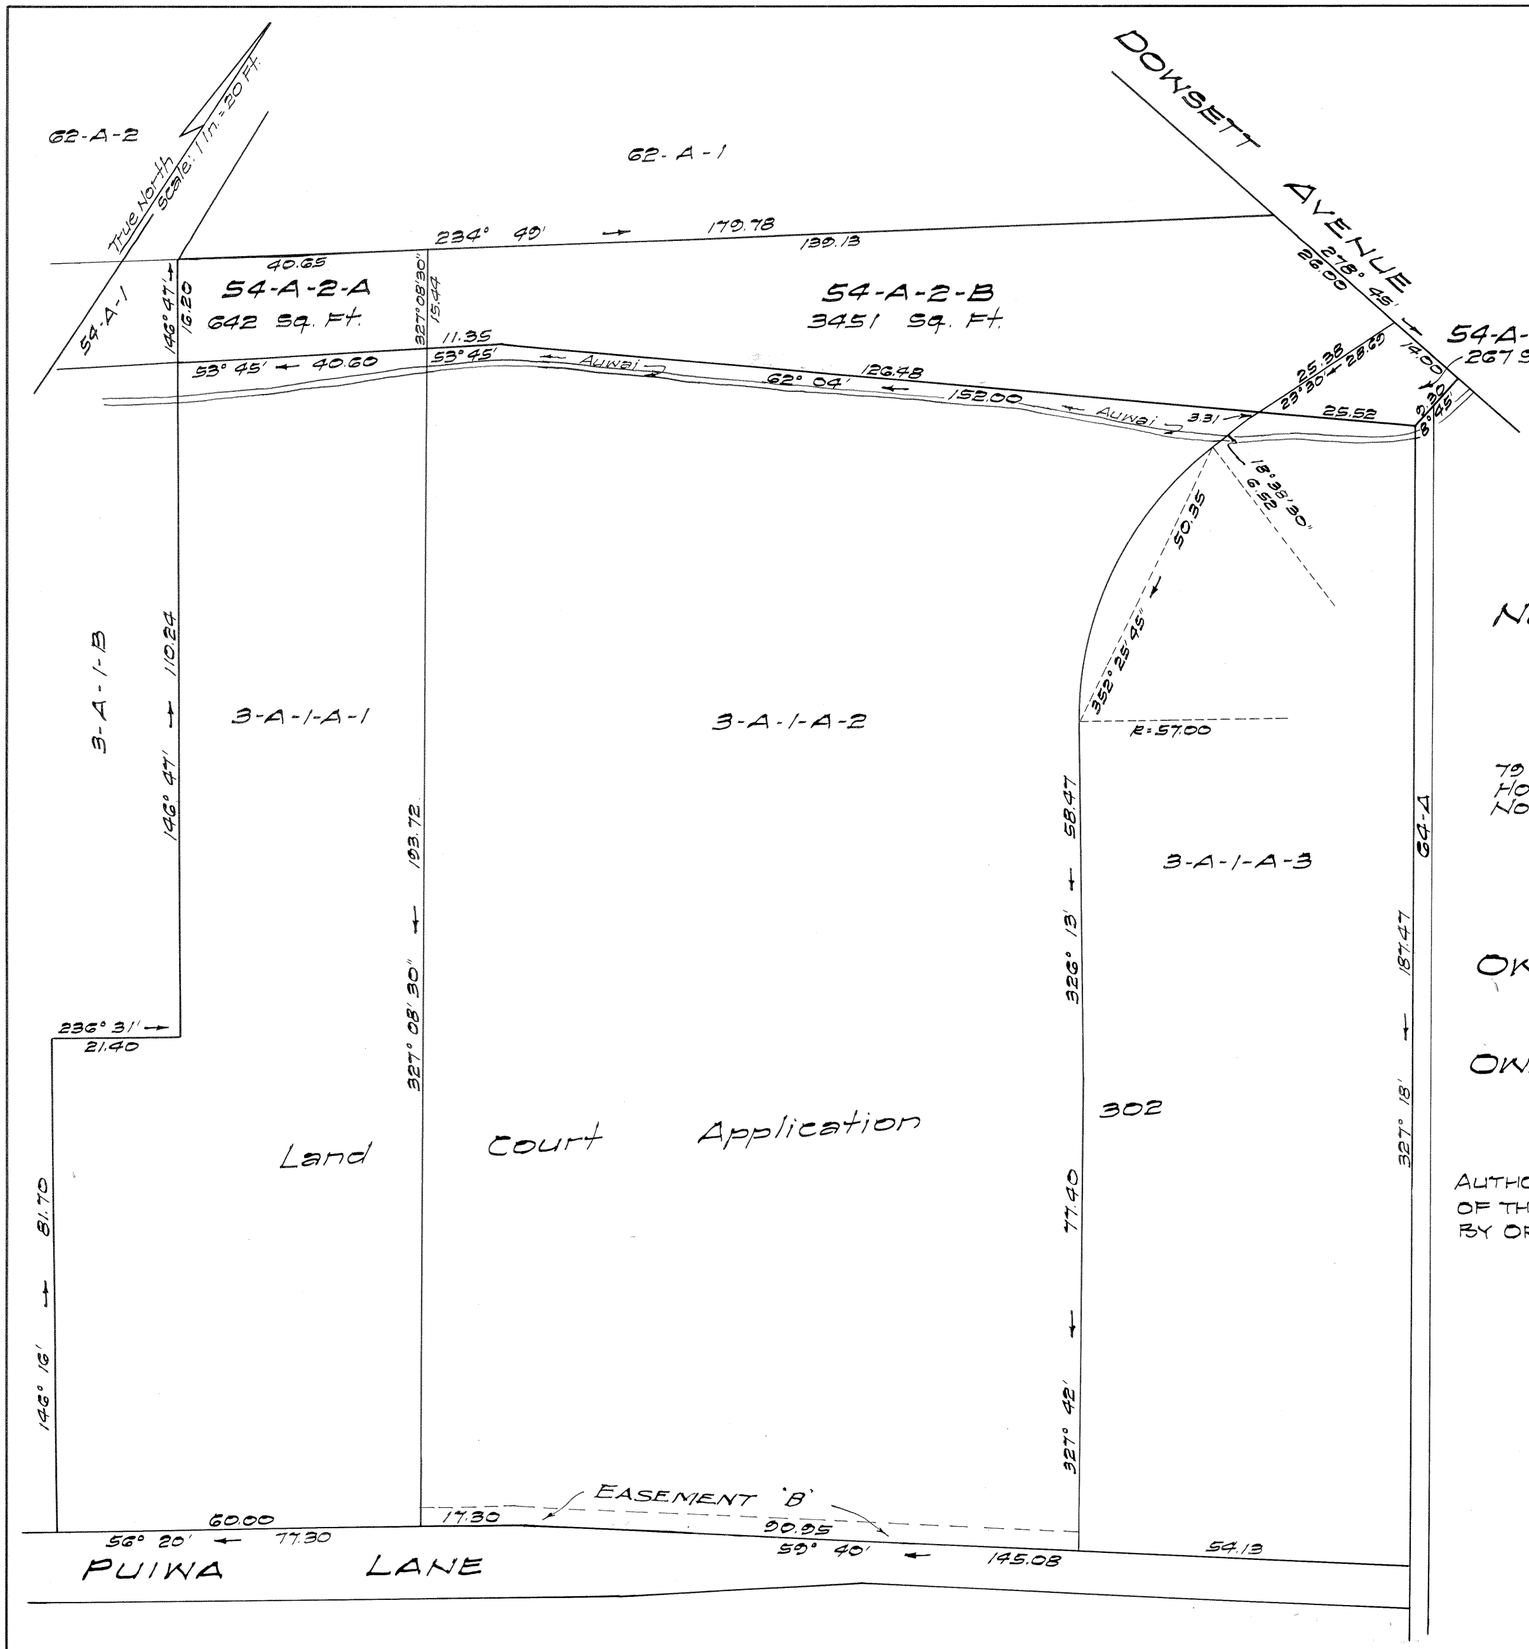

79 Merchant St.
Honolulu, T. H.
November 20, 1952

WALTER P. THOMPSON
REGISTERED LAND SURVEYOR No. 218
HAWAII, U.S.A.

Walter P. Thompson
Registered Land Surveyor
Registered Certificate 218 E.S.

OWNERS: Joseph Howard Worrall
Margaret Jones Worrall

OWNERS' CERTIFICATE OF TITLE: 2785

AUTHORIZED AND APPROVED BY ORDER OF THE JUDGE OF THE LAND COURT DATED DECEMBER 9, 1952
BY ORDER OF THE COURT.

P. D. Mulholland
REGISTRAR OF THE LAND COURT

Filed Dec. 5, 1952
P. D. Mulholland Registrar

Tax Map Key: 2-2-44

15" X 21" = 2.10 Sq. Ft.