198

MAP 149

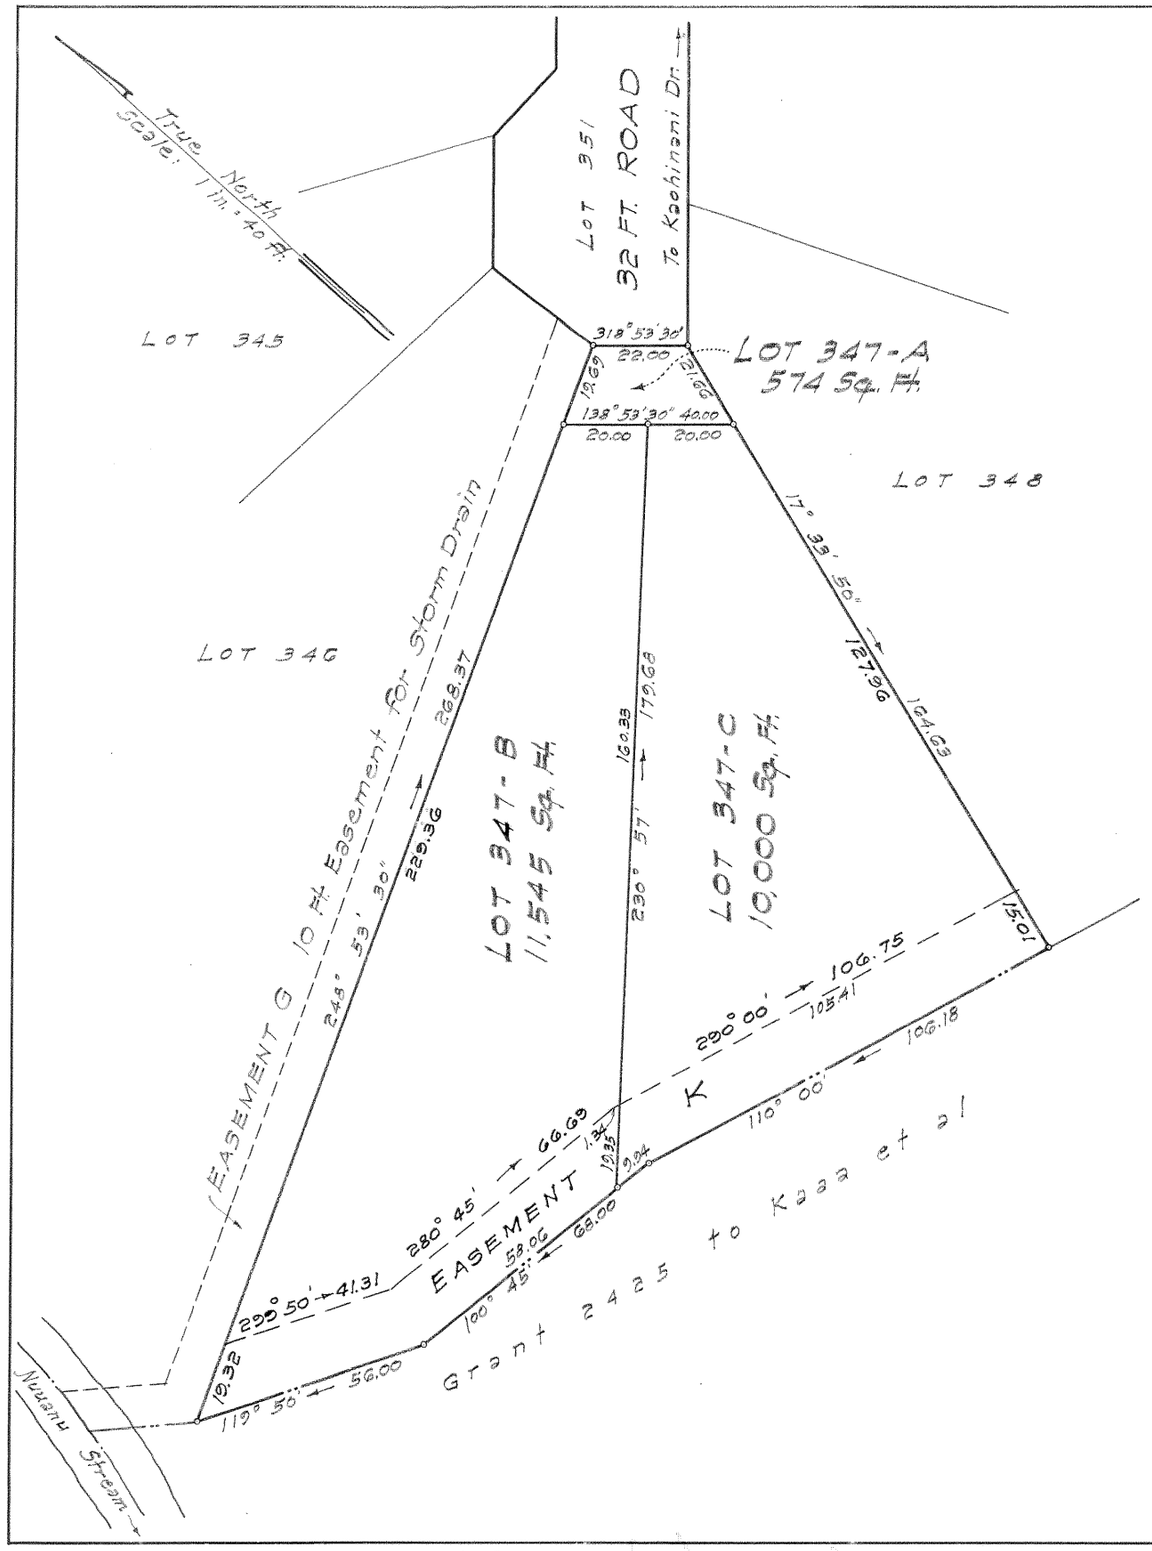

LAND COURT

TERRITORY OF HAWAII

LAND COURT APPLICATION 198

"DOWSETT HIGHLANDS"

SUBDIVISION OF LOT 347
AS SHOWN ON MAP 143
INTO LOTS 347-A TO 347-C

NUUANU VALLEY, HONOLULU, OAHU, T. H.

June 29, 1953
22 Dillingham Bldg. Annex
Honolulu, T. H.

BERNARD H. McKEAGUE
REGISTERED LAND SURVEYOR
No 232
HAWAII, U.S.A.

Bernard H. McKeague
Registered Land Surveyor 232
Land Court Surveyor Certificate 43

OWNER JONATHAN VALENTINE PERREIRA AND
BARBARA JEAN PERREIRA

OWNERS CERTIFICATE OF TITLE NO. 55,308

AUTHORIZED AND APPROVED BY ORDER OF THE JUDGE
OF THE LAND COURT DATED JULY 29, 1953.
BY ORDER OF THE COURT.

REGISTRAR OF THE LAND COURT

Filed July 17, 1953
Abraham W. Akana
Assistant Registrar

1

TAX MAP KEY: 2-2-46:46

CB 22:182

10" x 15" = 1.0 Sq. Ft.