198

MAP 152

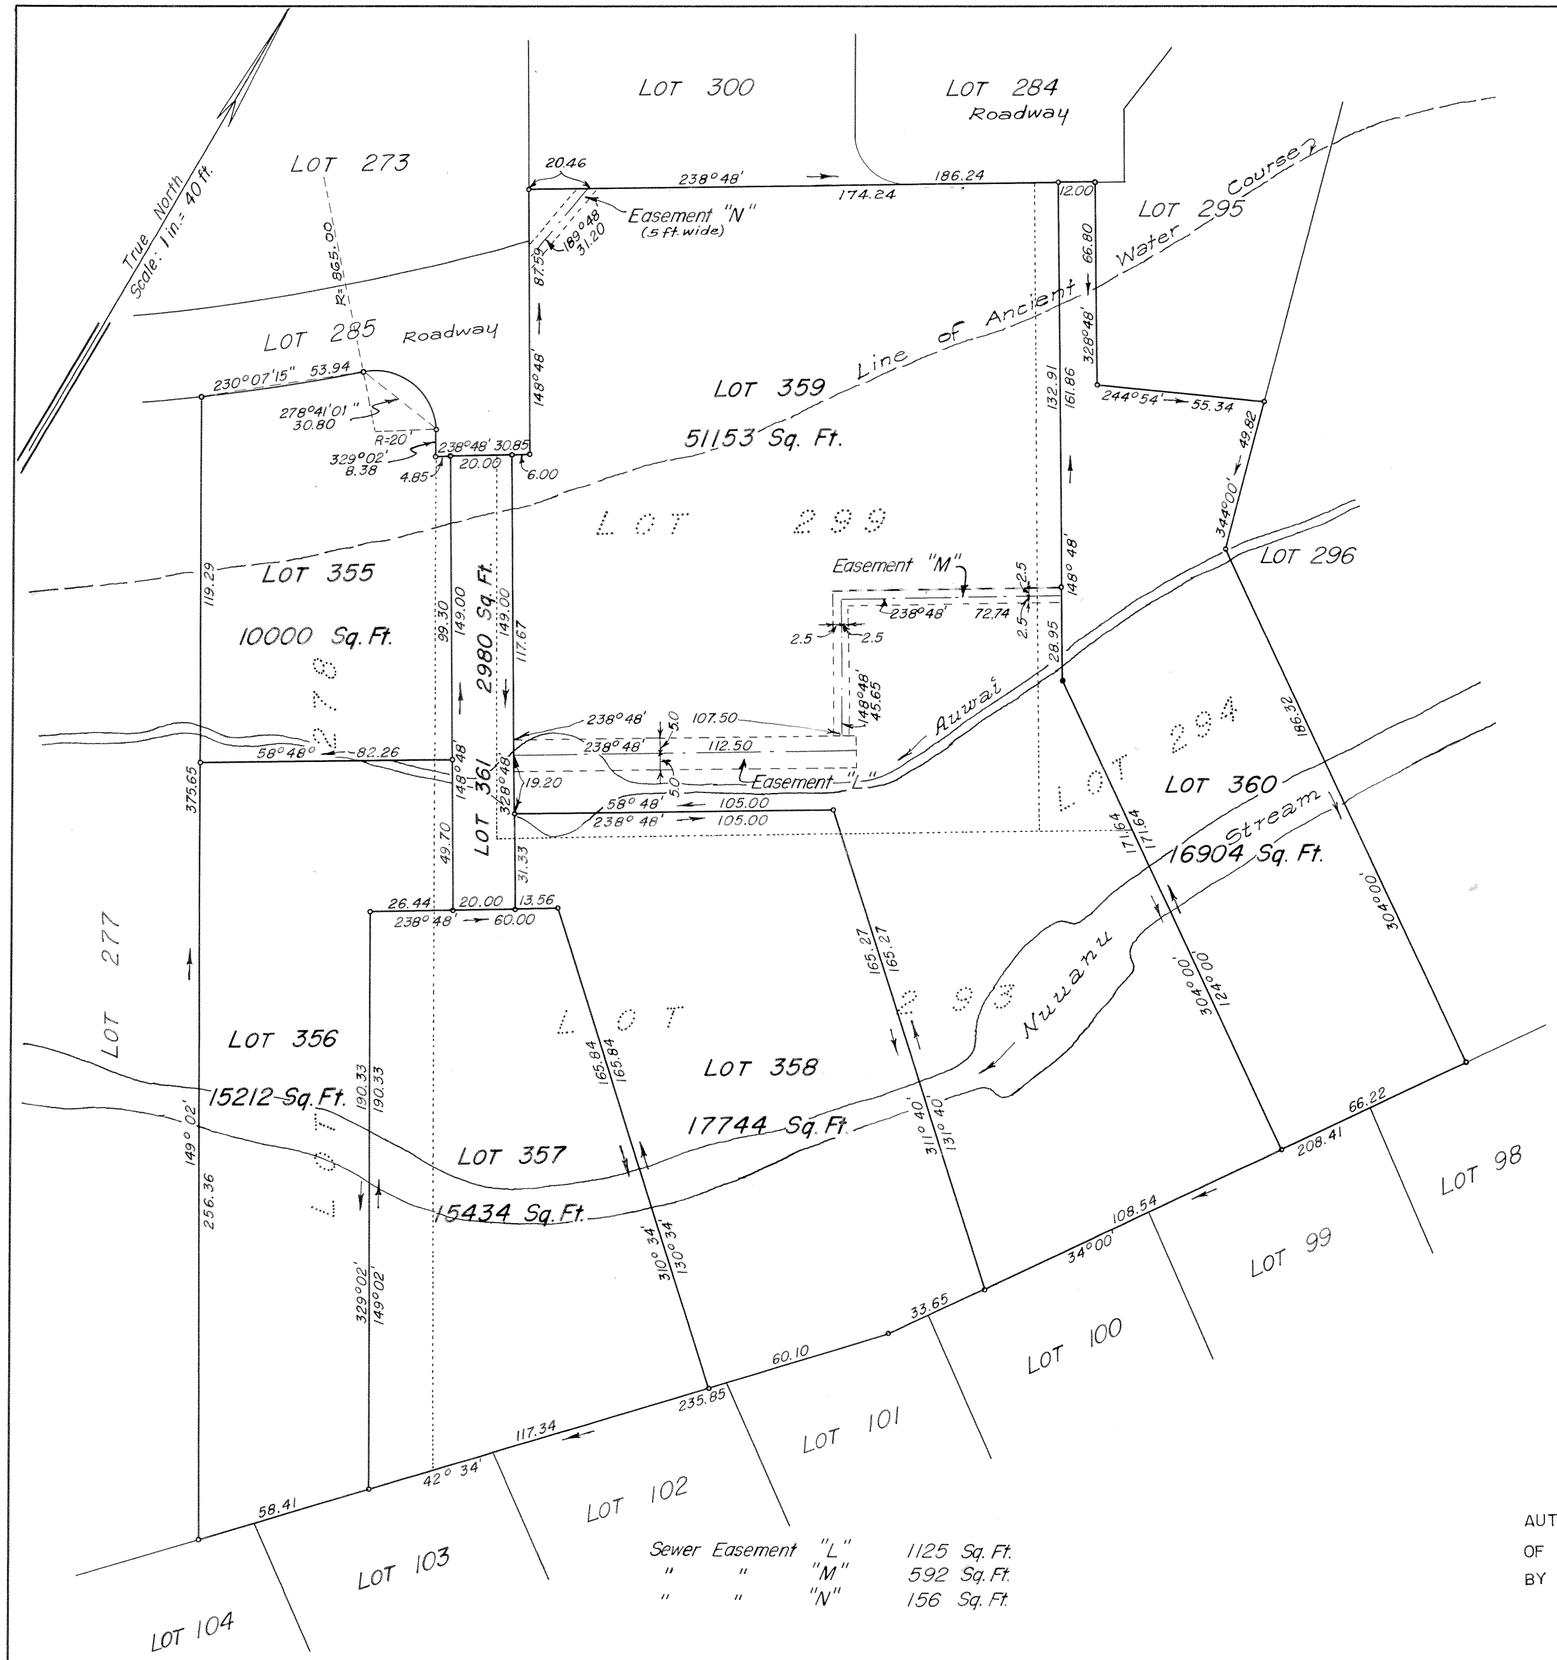

Sewer Easement "L" 1125 Sq. Ft.
" " "M" 592 Sq. Ft.
" " "N" 156 Sq. Ft.

LAND COURT

TERRITORY OF HAWAII

LAND COURT APPLICATION 198

CONSOLIDATION OF LOTS 278, 293, 294 AND 299
AS SHOWN ON MAPS 108 AND 120
AND RESUBDIVISION OF SAID CONSOLIDATION
INTO LOTS 355 TO 361 INCLUSIVE
AND DESIGNATION OF EASEMENTS "L," "M" AND "N"
OVER AND ACROSS LOT 359
AT NUUANU VALLEY, HONOLULU, OAHU, T. H.

December 22, 1954
12 N. King St.
Honolulu, T. H.

SUEMATSU TAKEMOTO
REGISTERED LAND SURVEYOR
No. 182
HAWAII, U.S.A.

Suematsu Takemoto
Registered Land Surveyor 182
Land Court Surveyor 35

OWNERS: EDWARD LUM LAU
MARGARET CHOY KYAU LAU

OWNERS' CERTIFICATE OF TITLE: 59283

AUTHORIZED AND APPROVED BY ORDER OF THE JUDGE
OF THE LAND COURT DATED JANUARY 4, 1955
BY ORDER OF THE COURT
P. D. Mulholland
REGISTRAR OF THE LAND COURT

Filed Dec. 29, 1954
Abraham W. Akana
Assistant Registrar

15" x 21" = 2.2 Sq. Ft.

TAX MAP KEY: 2-2-50: 12, 31, 33 & 44