198

MAP 157

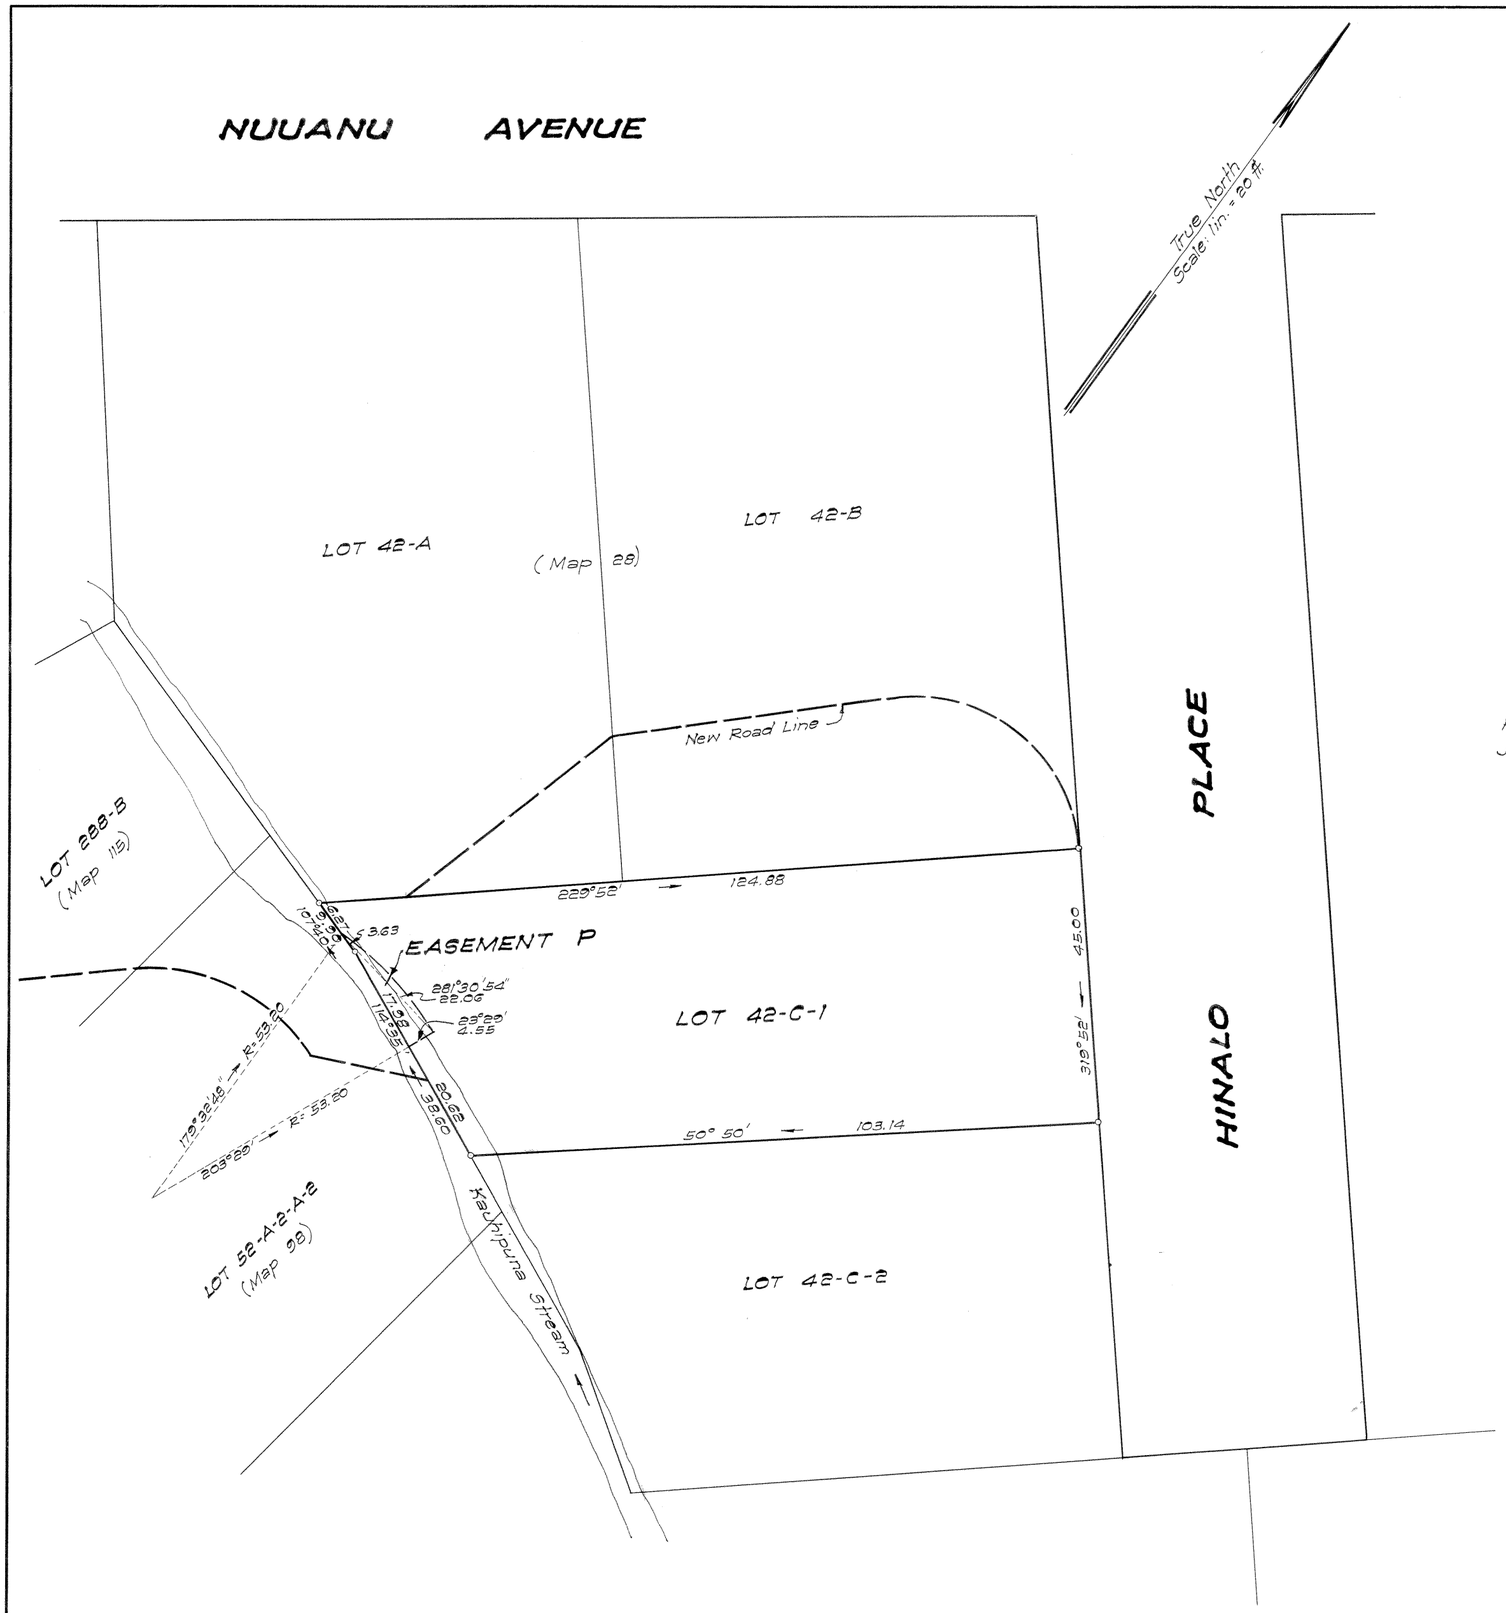

LAND COURT

TERRITORY OF HAWAII

LAND COURT APPLICATION 198

DESIGNATION OF EASEMENT P
AFFECTING LOT 42-C-1
AS SHOWN ON MAP 100
AT NUUANU VALLEY, HONOLULU, OAHU, T. H.

Honolulu, T. H.
January 20, 1955

T. F. GOO
REGISTERED LAND SURVEYOR
No. 219
HAWAII, U.S.A.

TERRITORY OF HAWAII
TERRITORIAL HIGHWAY DEPARTMENT
DIVISION OF SURVEYS AND RIGHTS OF WAY

BY: T. F. Goo
Registered Professional Surveyor
Certificate Number 219

APPROVED:
BY: J. C. Meyell
1st Deputy Territorial Highway Engineer

Owners: William Martin Walsh and Mildred Keen Walsh

Owners' Certificate of Title : 36,240

AUTHORIZED AND APPROVED BY ORDER OF THE JUDGE OF THE LAND COURT DATED MARCH 25, 1955 BY ORDER OF THE COURT.

Abraham N. Akana
Asst REGISTRAR OF THE LAND COURT

Filed Mar. 23, 1955
Abraham N. Akana
Assistant Registrar

NOTE:
AREA OF EASEMENT P = 62 Sq. Ft.

Tax Map Key: 2-2-44

NUUANU HIGHWAY
Federal Aid Urban Project No. U 33 (2)

15"x21" = 2.2 Sq. Ft.