198

MAP 159

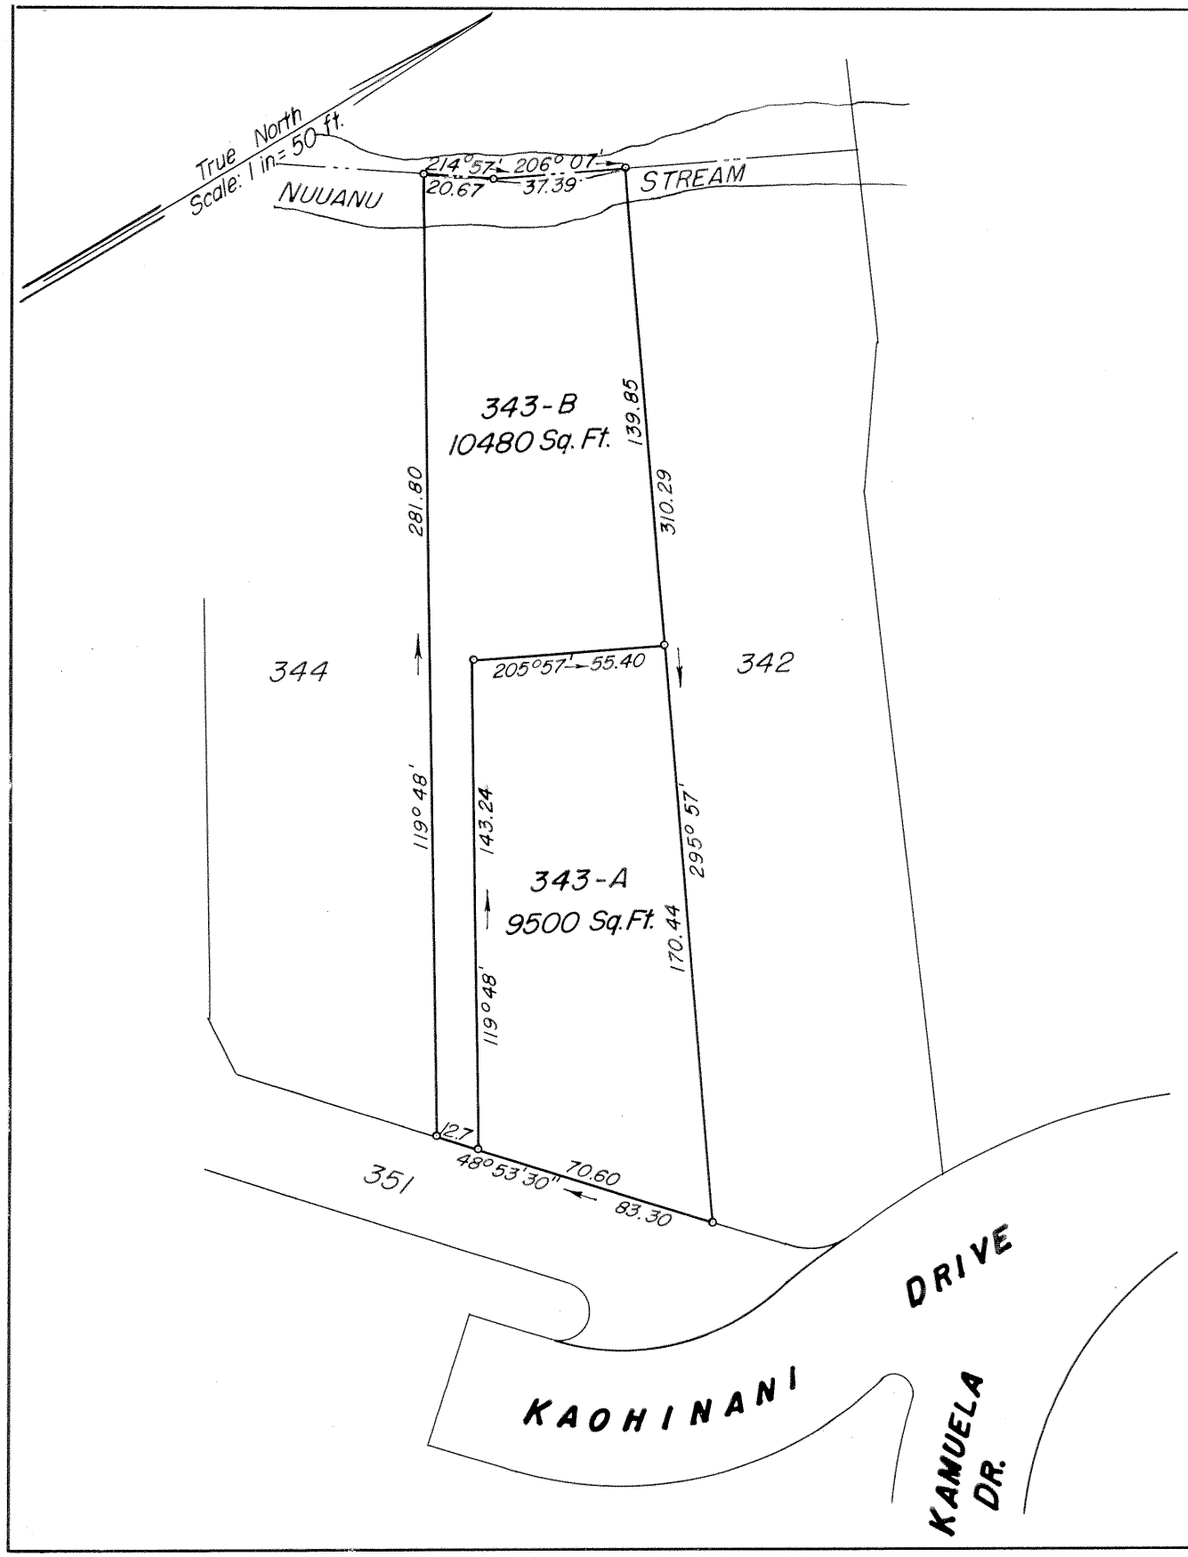

LAND COURT

TERRITORY OF HAWAII

LAND COURT APPLICATION 198

SUBDIVISION OF LOT 343
AS SHOWN ON MAP 143
INTO LOTS 343-A AND 343-B

NUUANU VALLEY, HONOLULU, OAHU, T. H.

July 26, 1955
12 N. King St.
Honolulu, T. H.

SUEMATSU TAKEMOTO
REGISTERED LAND SURVEYOR
No. 182
HAWAII, U.S.A.

Suematsu Takemoto
Registered Land Surveyor 182
Land Court Surveyor 35

OWNERS: JONATHAN VALENTINE PERREIRA
BARBARA JEAN PERREIRA

OWNERS' CERTIFICATE OF TITLE: 61561

AUTHORIZED AND APPROVED BY ORDER OF THE JUDGE
OF THE LAND COURT DATED September 8, 1955
BY ORDER OF THE COURT

P. D. Mulholland Sep 16, 1955
REGISTRAR OF THE LAND COURT
Registrar

TAX MAP KEY: 2-2-46.