198

MAP 160

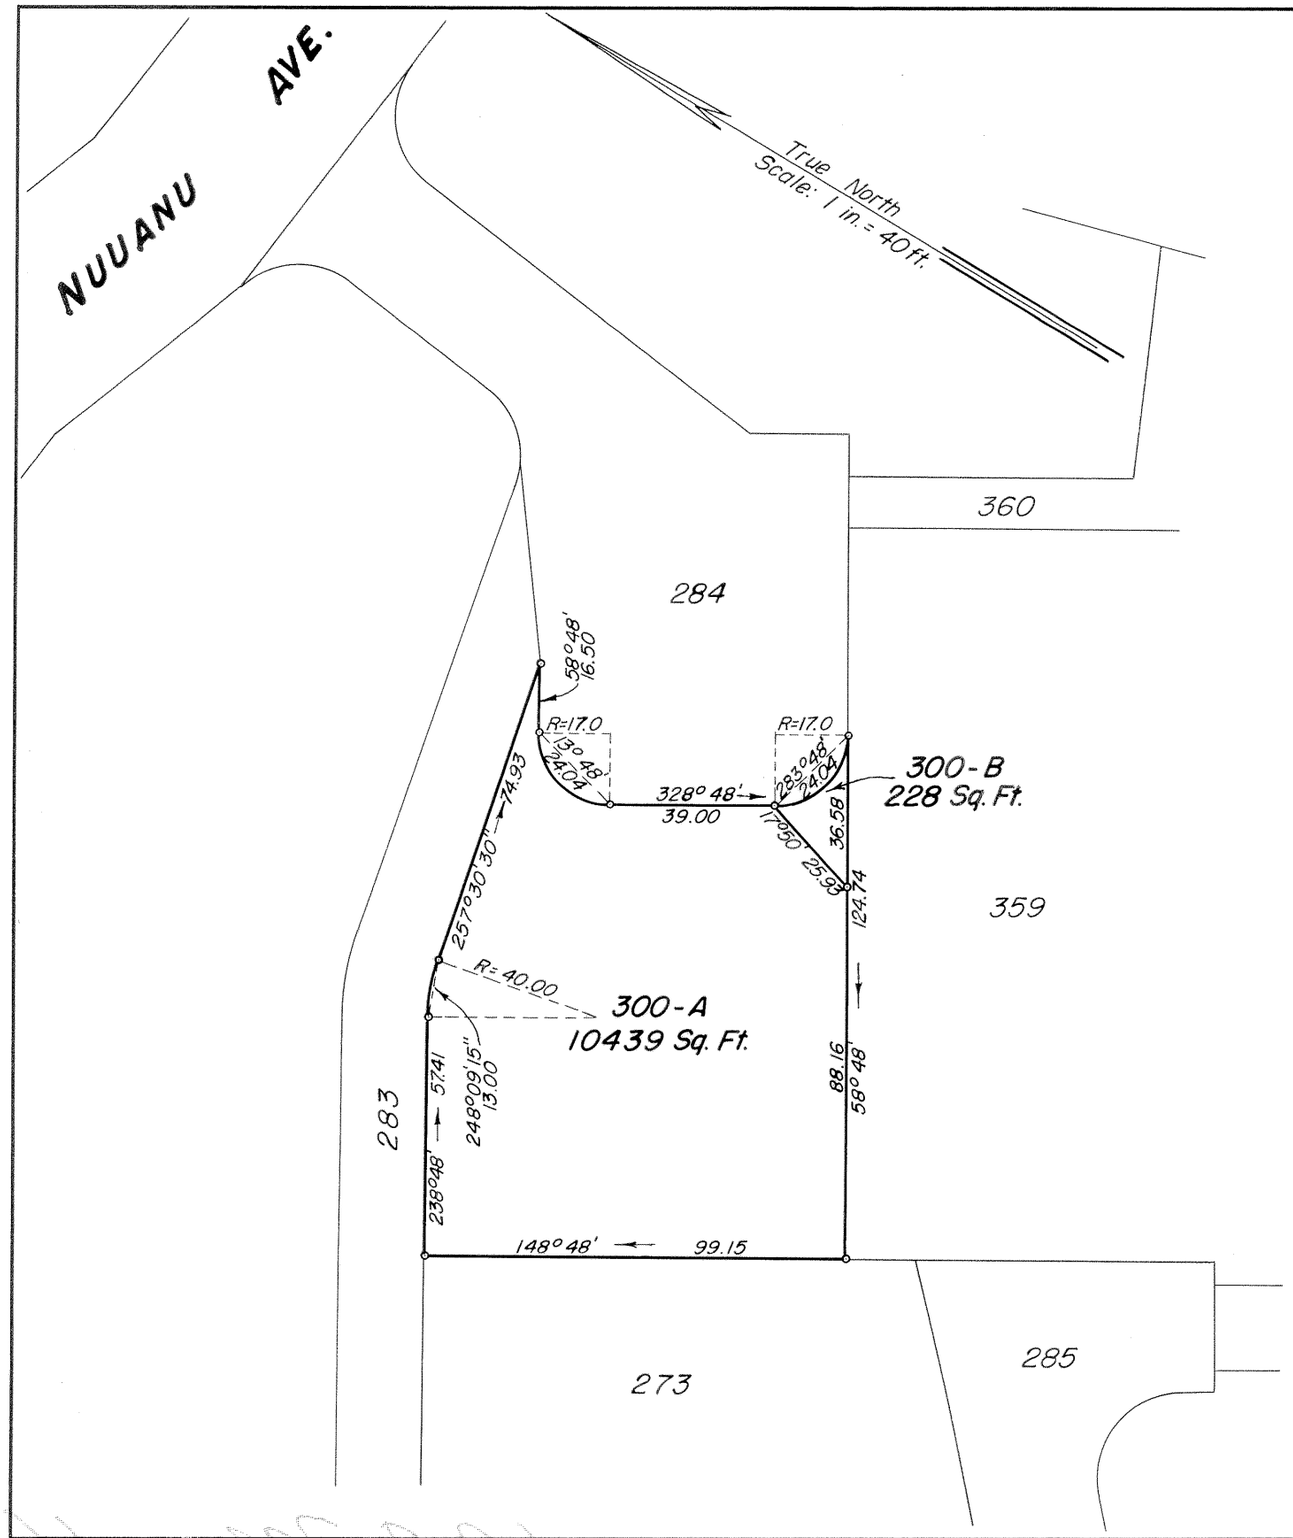

LAND COURT

TERRITORY OF HAWAII

LAND COURT APPLICATION 198

SUBDIVISION OF LOT 300
AS SHOWN ON MAP 120
INTO LOTS 300-A AND 300-B

NUUANU VALLEY, HONOLULU, OAHU, T. H.

August 31, 1955
12 N. King St.
Honolulu, T. H.

SUEMATSU TAKEMOTO
REGISTERED LAND SURVEYOR No. 182
HAWAII, U.S.A.

Suematsu Takemoto
Registered Land Surveyor 182
Land Court Surveyor 35

OWNERS: PAUL KOK FAI CHANG
ELIZABETH KALEI CHANG

OWNERS' CERTIFICATE OF TITLE: 59572

AUTHORIZED AND APPROVED BY ORDER OF THE JUDGE
OF THE LAND COURT DATED OCTOBER 12, 1955.
BY ORDER OF THE COURT
REGISTRAR OF THE LAND COURT

Filed Oct. 6, 1955
Assistant Registrar

TAX MAP KEY: 2-2-50: 34

10" x 15" = 1 Sq. Ft.