198

MAP 161

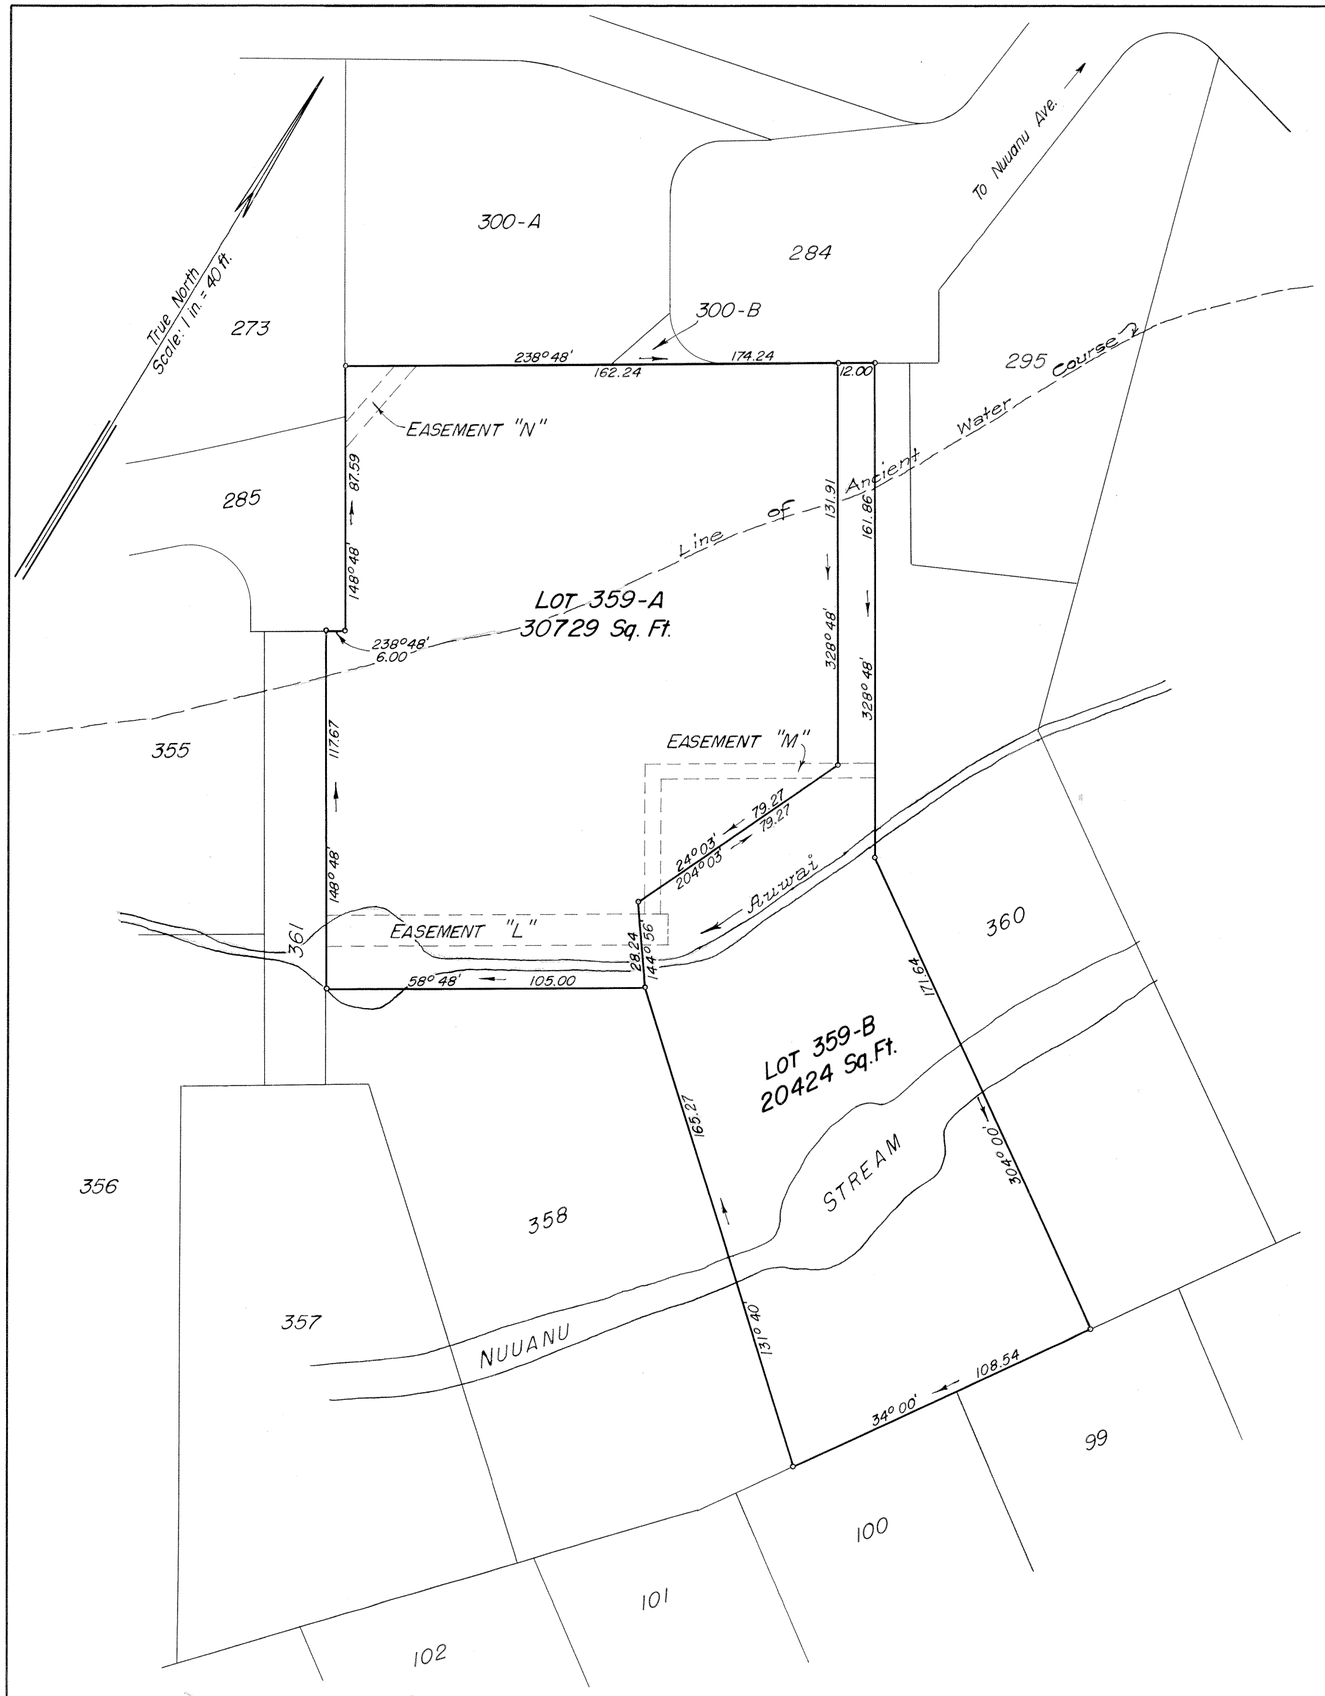

LAND COURT

TERRITORY OF HAWAII

LAND COURT APPLICATION 198

SUBDIVISION OF LOT 359
AS SHOWN ON MAP 152
INTO LOTS 359-A AND 359-B

NUUANU VALLEY, HONOLULU, OAHU, T. H.

August 31, 1955
12 N. King St.
Honolulu, T. H.

SUEMATSU TAKEMOTO REGISTERED LAND SURVEYOR No. 182 HAWAII, U.S.A.

Suematsu Takemoto
Registered Land Surveyor 182
Land Court Surveyor 35

OWNERS: EDWARD LUM LAU
MARGARET CHOY KYAU LAU

OWNERS' CERTIFICATE OF TITLE: 59283

AUTHORIZED AND APPROVED BY ORDER OF THE JUDGE
OF THE LAND COURT DATED OCTOBER 12, 1955
BY ORDER OF THE COURT
REGISTRAR OF THE LAND COURT

Filed Oct. 6, 1955
Abraham Akana
Assistant Registrar

15" X 21" = 2.2 Sq. Ft.

TAX MAP KEY: 2-2-50: 12

10-8