198

MAP 164

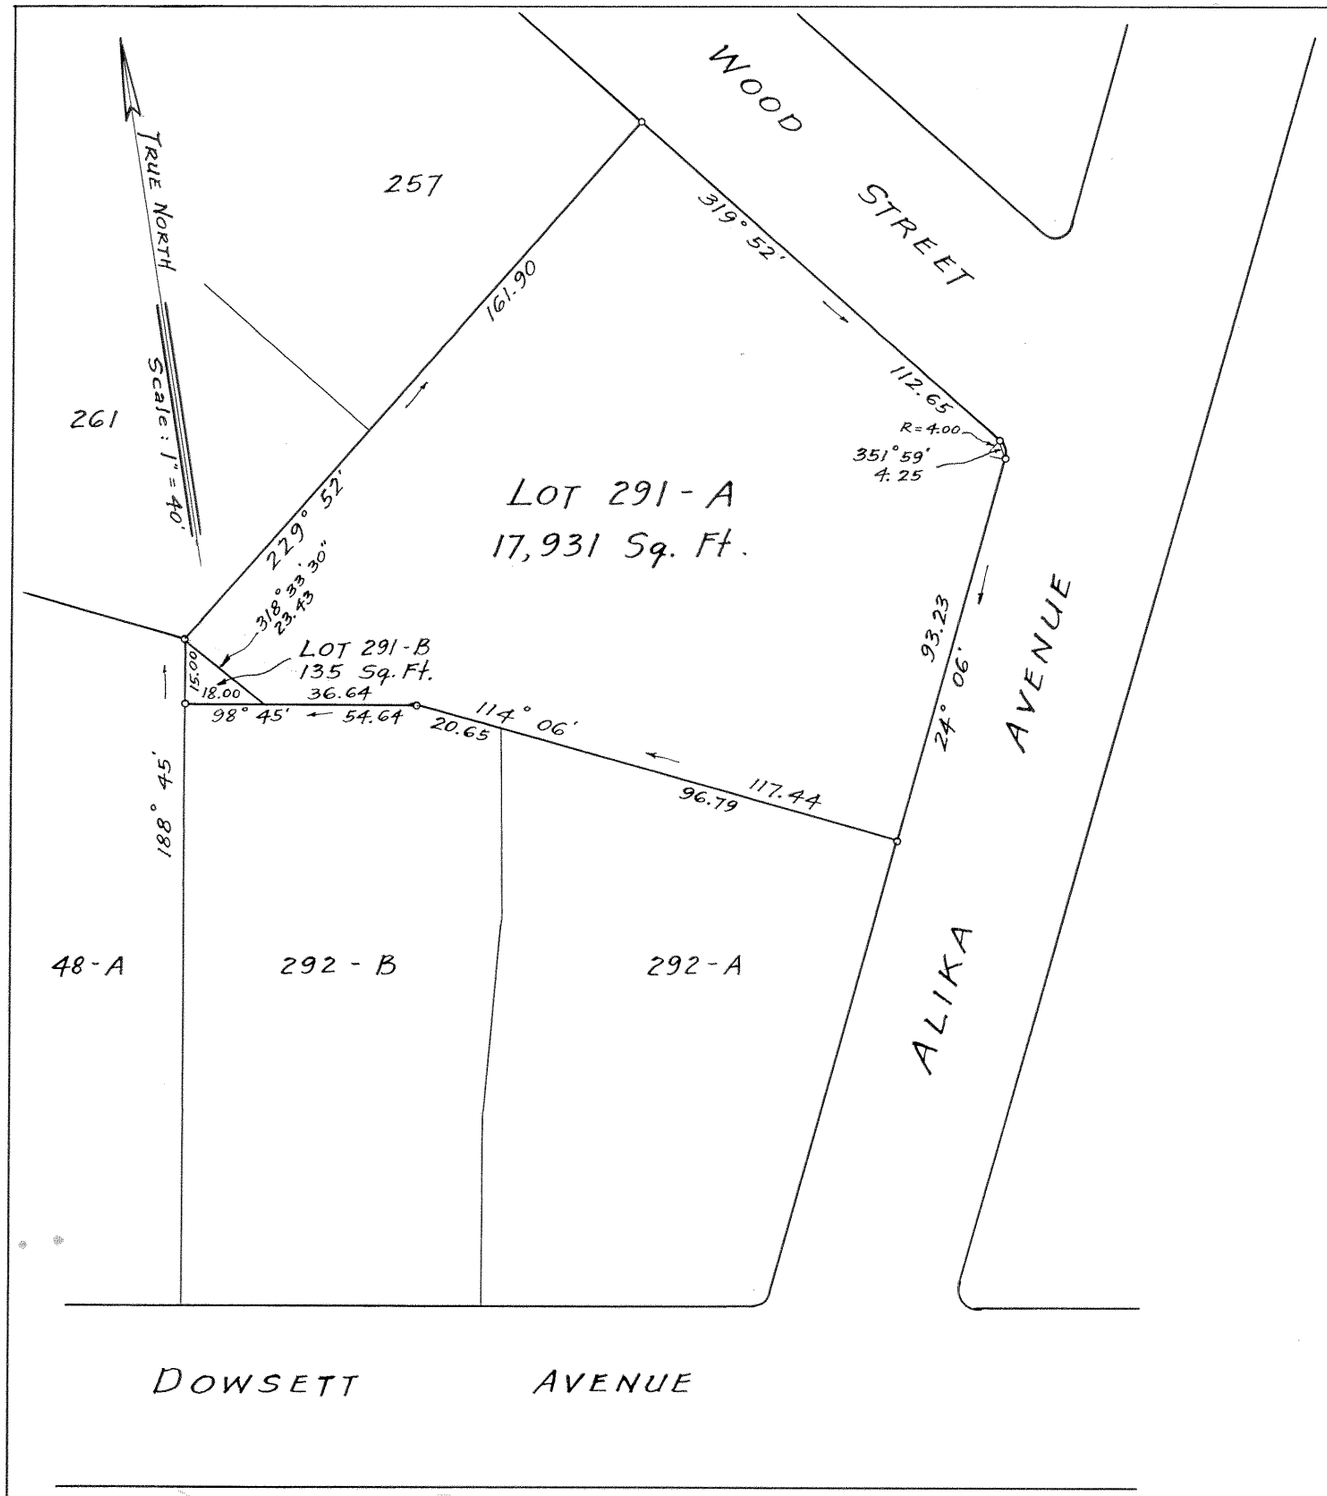

LAND COURT
TERRITORY OF HAWAII

LAND COURT APPLICATION 198
SUBDIVISION OF LOT 291
AS SHOWN ON MAP 119
INTO LOTS 291-A AND 291-B
NUUANU VALLEY, HONOLULU, OAHU, T. H.

Fred E. Harvey
Surveyor and Maker of Plan
Registered Certificate 79-E.S.

419 S. M. Damon Bld'g.
Honolulu, T. H.
November 17, 1955

OWNERS: ALFRED GEORGE SHAHEEN AND
AMELIA ANNE SHAHEEN

Owners' Certificate of Title: 47618

AUTHORIZED AND APPROVED BY ORDER OF THE
JUDGE OF THE LAND COURT DATED: February 2, 1956

BY ORDER OF THE COURT: [signature]
REGISTRAR OF THE LAND COURT

Filed Jan. 20, 1956
[signature] Registrar

Tax Map Key: 2-2-44

10" x 15" = 1 ft