108

MAP 167

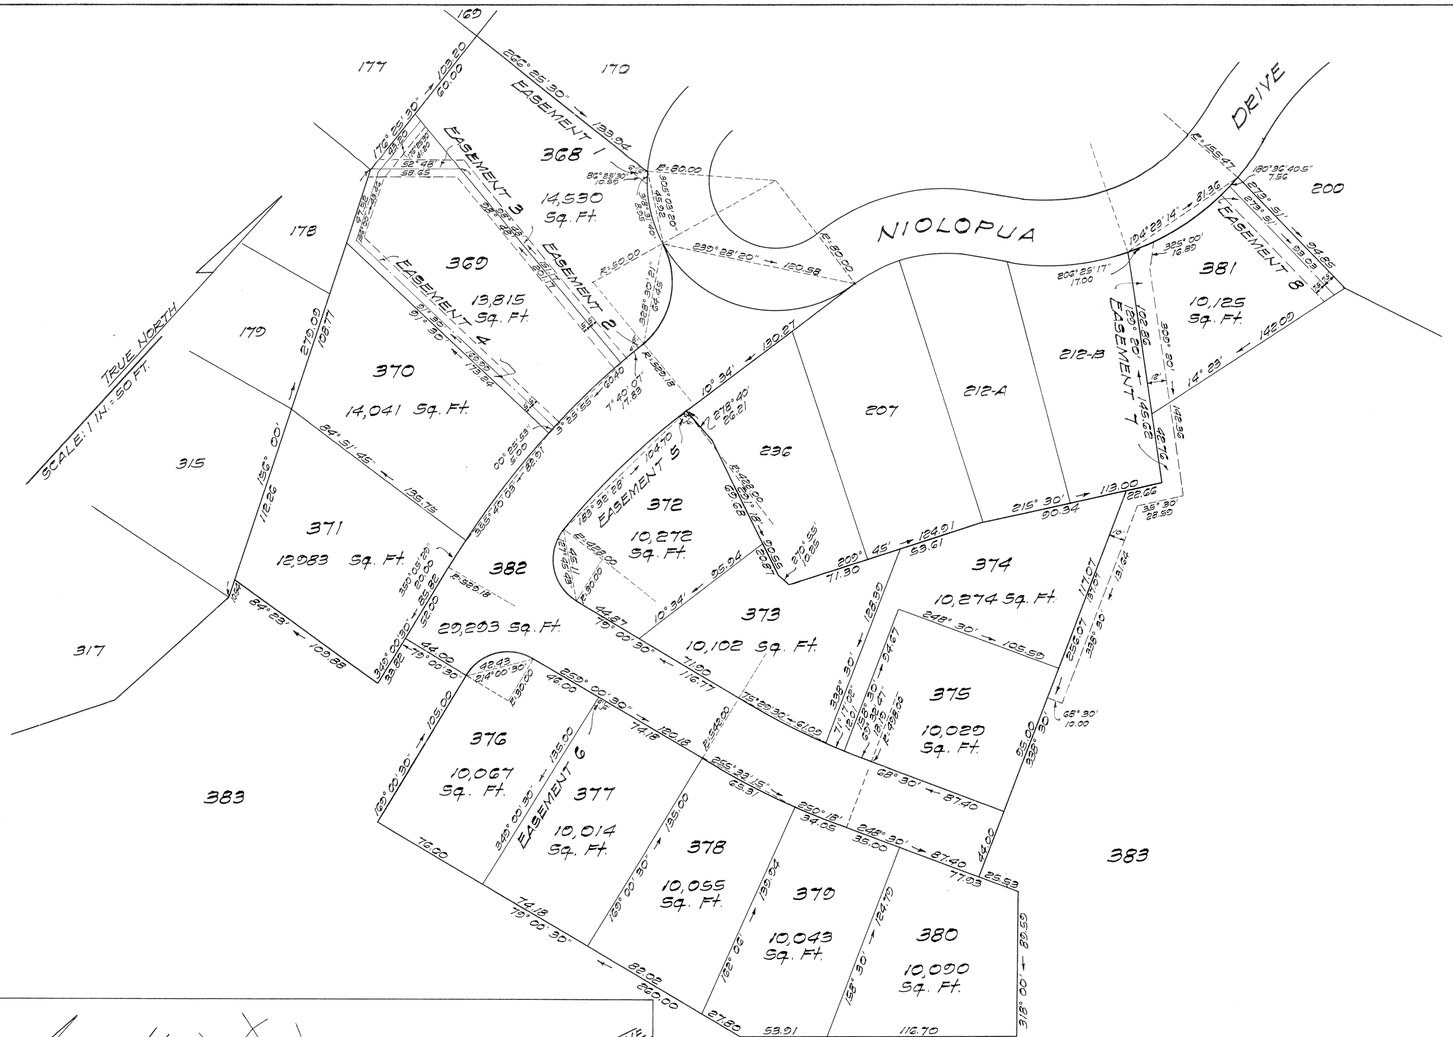

LAND COURT

TERRITORY OF HAWAII

LAND COURT APPLICATION 108
DOWSETT HIGHLANDS

CONSOLIDATION OF LOTS 244 AND 245-A
AS SHOWN ON MAPS 91 AND 137
AND THE RESUBDIVISION OF SAID CONSOLIDATION
INTO LOTS 368 TO 383 (INCLUSIVE)
AND THE DESIGNATION OF THE FOLLOWING EASEMENTS

EASEMENT 1 AFFECTING LOT 368
EASEMENT 2 AFFECTING LOT 368
EASEMENT 3 OVER AND ACROSS LOTS 368 AND 360
EASEMENT 4 OVER AND ACROSS LOT 360
EASEMENT 5 AFFECTING LOT 372
EASEMENT 6 AFFECTING LOT 377
EASEMENT 7 OVER AND ACROSS LOTS 381 AND 383
EASEMENT 8 OVER AND ACROSS LOT 381

NUUANU VALLEY, HONOLULU, OAHU, T.H.

95 Merchant Street
Honolulu, T.H.
June 23, 1955

WALTER P. THOMPSON REGISTERED LAND SURVEYOR No. 918 HAWAII, U.S.A.

Walter P. Thompson
Registered Land Surveyor
Registered Certificate 2/8 E.S.

OWNER: William McBurney Dean, Trustee under that certain declaration of trust dated November 14, 1944 and filed in the office of the Assistant Registrar of the Land Court as Document No. 75206, as amended.

OWNER'S CERTIFICATE OF TITLE: 60,115

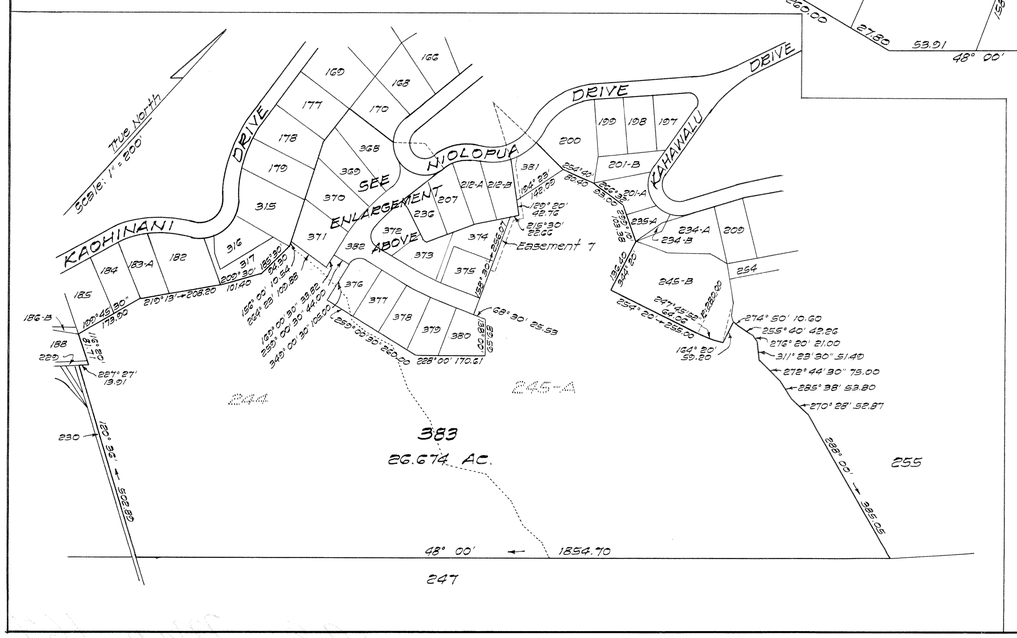

AUTHORIZED AND APPROVED BY ORDER OF THE JUDGE OF THE LAND COURT DATED OCTOBER 11, 1956
BY ORDER OF THE COURT.

REGISTRAR OF THE LAND COURT

NOTE:

Easement 1 (Utility) = 40 Square Feet
Easement 2 (Stone Pillar) = 16 Square Feet
Easement 3 (Storm drain) = 2098 Square Feet
Easement 4 (Sanitary sewer) = 2547 Square Feet
Easement 5 (Stone Pillar) = 16 Square Feet
Easement 6 (Utility) = 36 Square Feet
Easement 7 (Sanitary Sewer and Storm Drain) = 3454 Sq. Ft.
Easement 8 (Sanitary sewer) = 1305 Square Feet

Filed Oct. 3, 1956
Abraham Akau
Assistant Registrar

Tax Map Key: 2-2-47, (48), (52), - por. 5

21" X 32" = 4.7 Sq. Ft.