MAP 169

LAND COURT

TERRITORY OF HAWAII

LAND COURT APPLICATION 198

"DOWSETT HIGHLANDS"

DELINEATION OF EASEMENT
FOR SANITARY SEWER
ACROSS LOT 225
AS SHOWN ON MAP 74

NUUANU VALLEY, HONOLULU, OAHU, T.H.

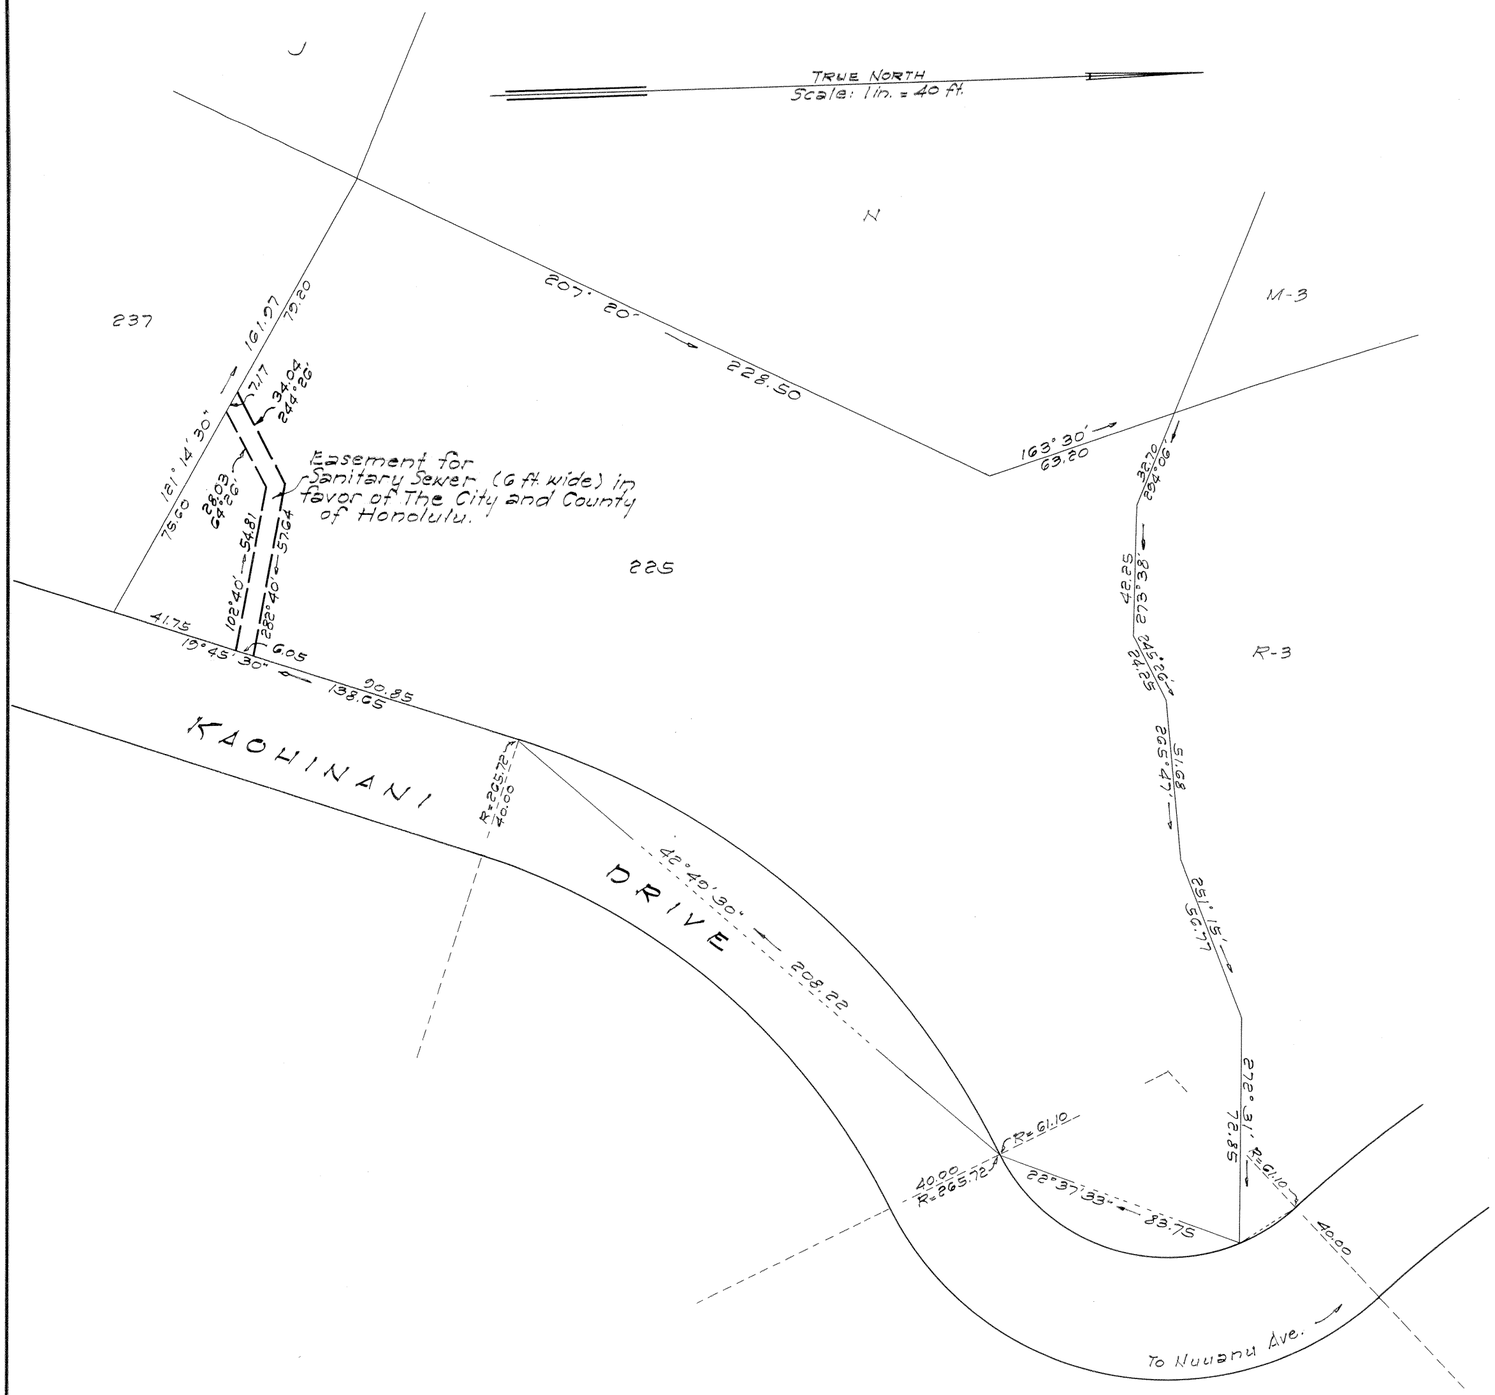

Honolulu, T.H.
January 25, 1957

DEPARTMENT OF PUBLIC WORKS
CITY AND COUNTY OF HONOLULU
LAND DIVISION

D. KEALALIO
REGISTERED LAND SURVEYOR
No. 4
HAWAII, U.S.A.

D. Kealalio
Registered Professional Surveyor
Certificate No. 4-5

OWNER: Dorothy Mosher Galt

OWNER'S CERTIFICATE OF TITLE: 45,133

AUTHORIZED AND APPROVED BY ORDER OF THE JUDGE OF THE LAND COURT DATED APRIL 23, 1957
BY ORDER OF THE COURT

R. W. Holland
REGISTRAR OF THE LAND COURT

NOTE: AREA OF EASEMENT = 524 Sq. Ft.

Filed Apr. 17, 1957
Abraham D. Akana
Assistant Registrar

K+E 156 IMPERIAL TRACING CLOTH T.M. 7499

TAX MAP KEY: 2-2-46-21

Parcel 140 I.D. No. 116
Nuuanu Valley Sewers - Section II
8-15-1-2

15" x 21" = 2.2 Sq. Ft.