MAP 173

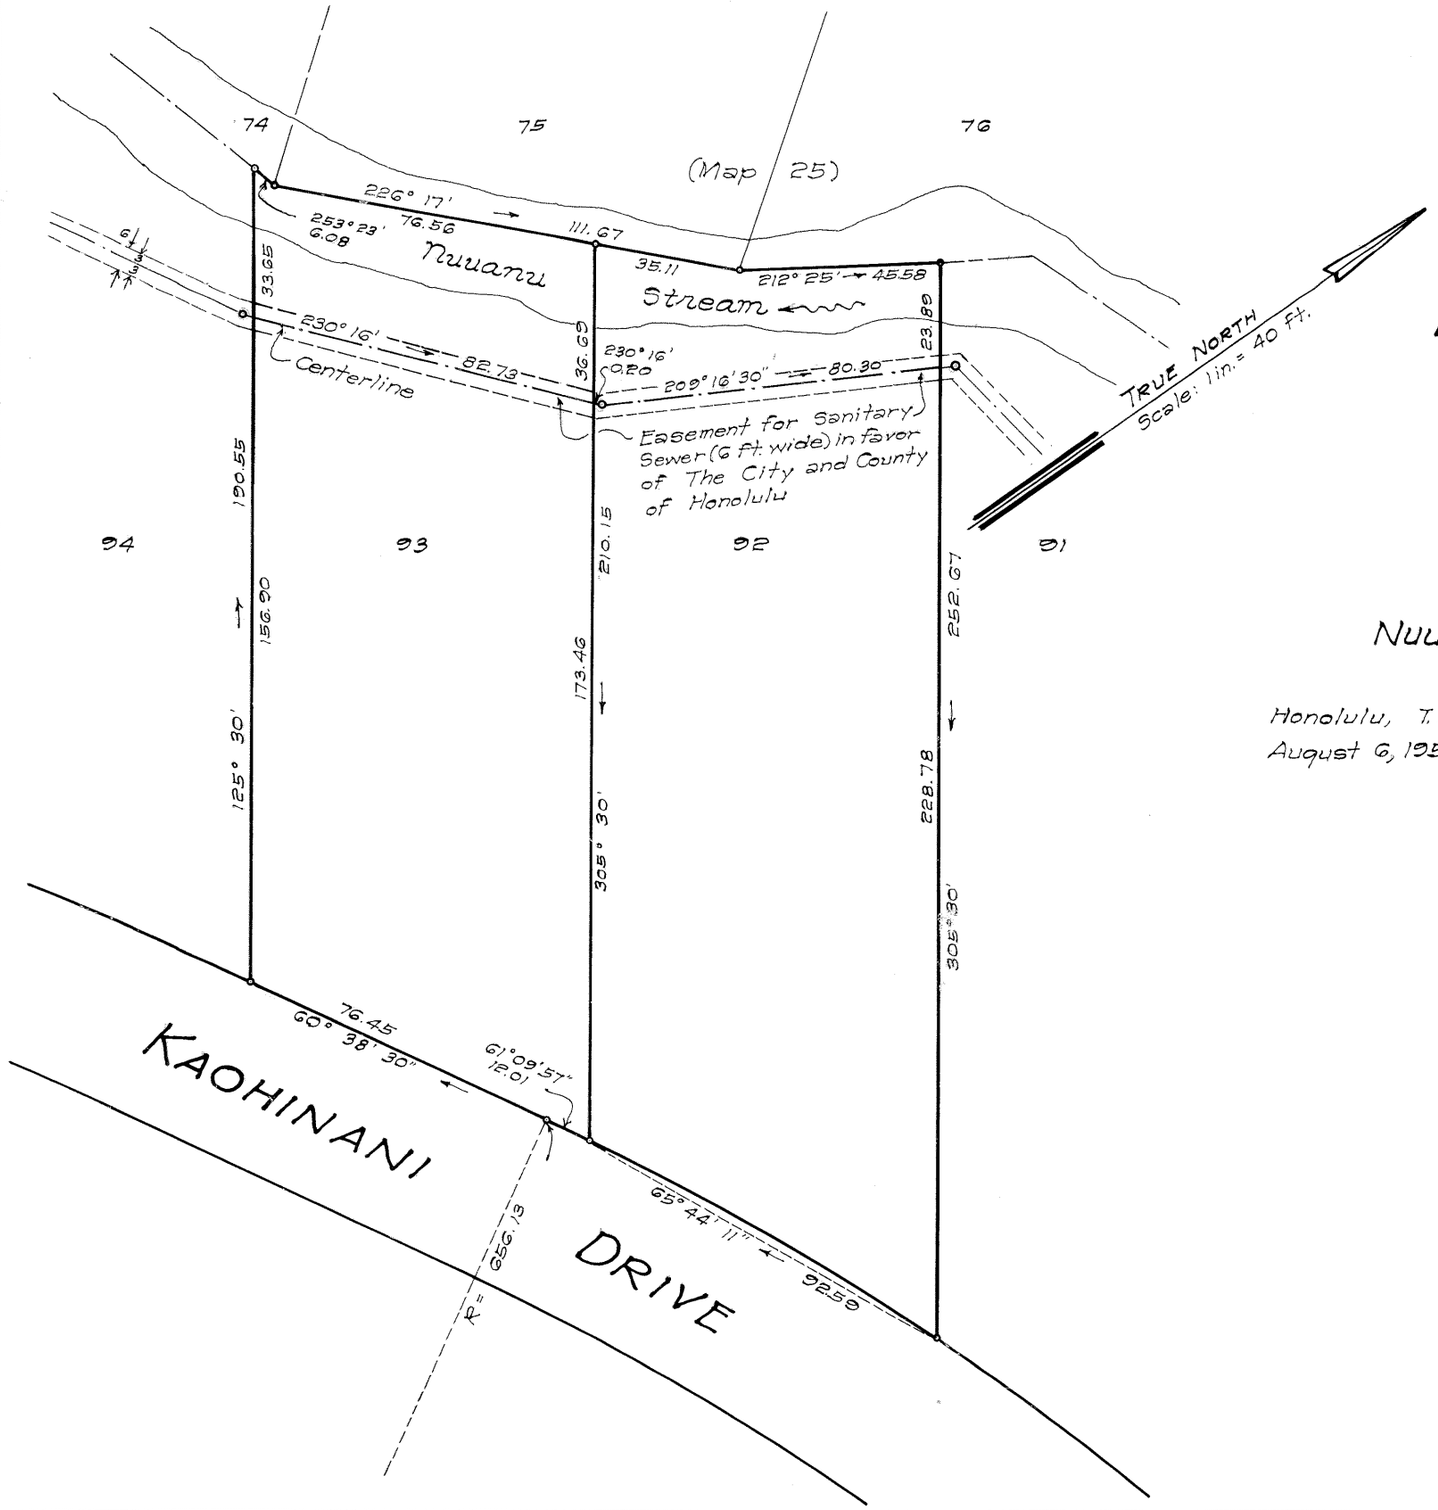

LAND COURT

TERRITORY OF HAWAII

LAND COURT APPLICATION 198

DELINEATION OF EASEMENT
FOR SANITARY SEWER
ACROSS LOTS 92 AND 93
AS SHOWN ON MAP 41

NUUANU VALLEY, HONOLULU, OAHU, T. H.

Honolulu, T.H.
August 6, 1957

D. KEALALIO
REGISTERED LAND SURVEYOR
No. 4
HAWAII, U.S.A.

DEPARTMENT OF PUBLIC WORKS
CITY AND COUNTY OF HONOLULU
LAND DIVISION
BY: D. Kealalio
Registered Professional Surveyor
Certificate Number 4-5

OWNERS: John Berry Robertson Jr. and
Annie Elisabeth Robertson
OWNERS' CERTIFICATE OF TITLE: 49,729

AUTHORIZED AND APPROVED BY ORDER OF THE JUDGE
OF THE LAND COURT DATED: SEPTEMBER 20, 1957.
BY ORDER OF THE COURT

REGISTRAR OF THE LAND COURT

Filed Sept. 19, 1957
Assistant Registrar

Tax Map Key: 2-2-50-2

Parcels 69 & 70 I.D. No. 116
Nuuanu Valley Sewers - Section II
7-10-2-33

10" X 15" = 1 ft