198

MAP 174

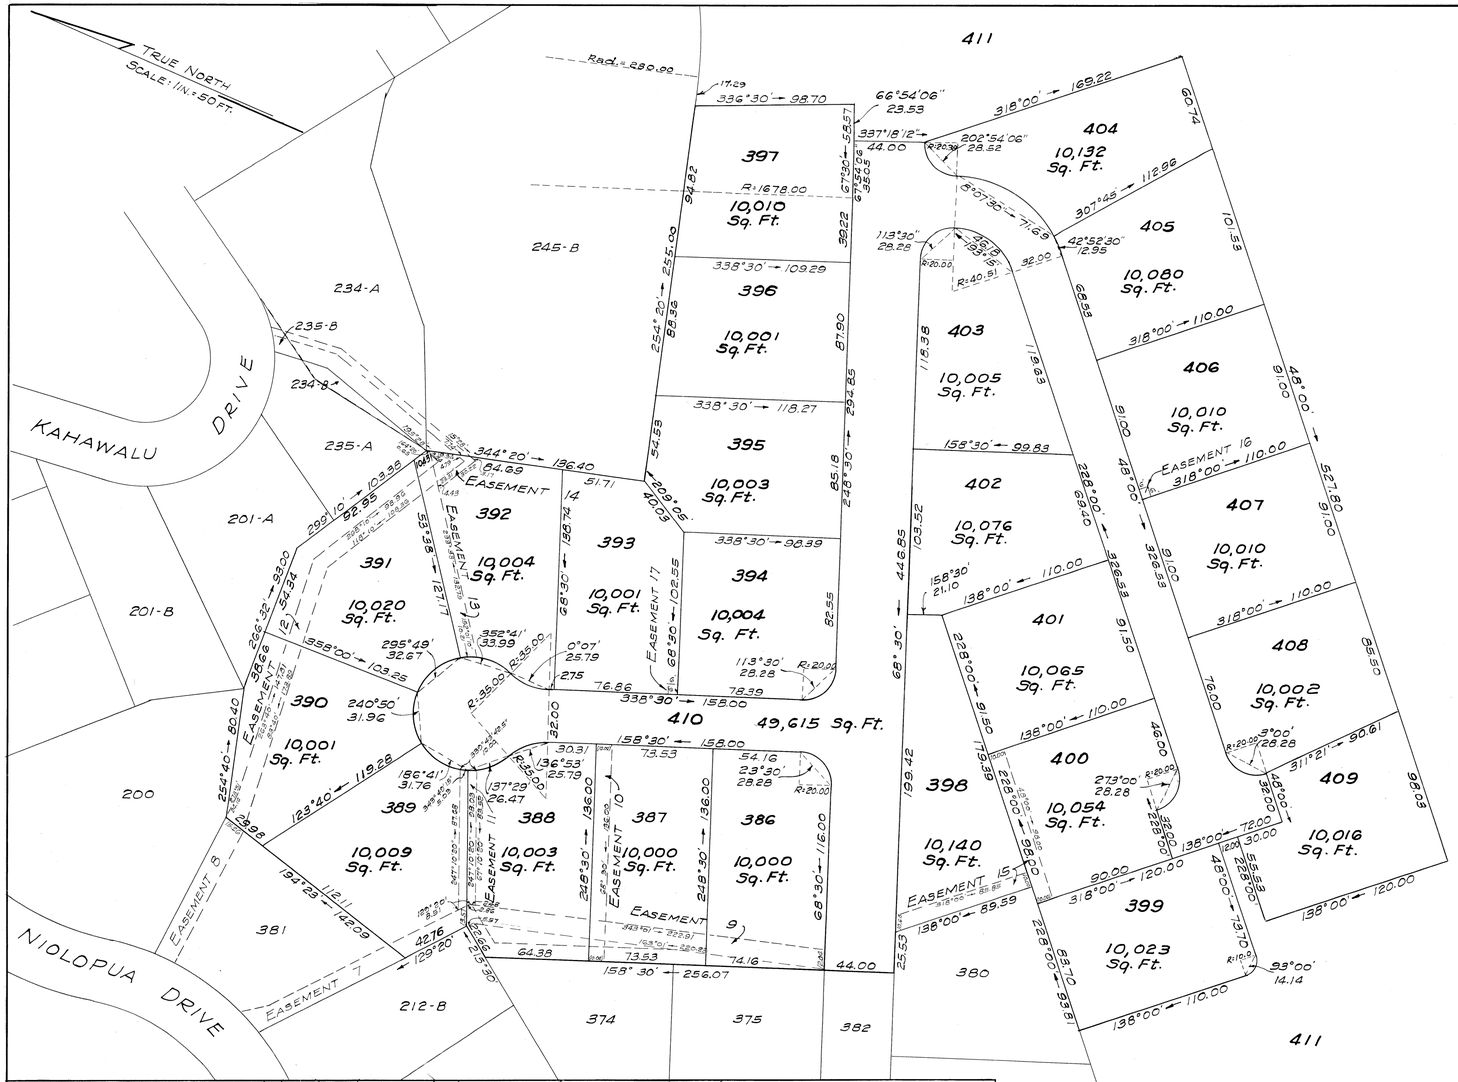

LAND COURT

TERRITORY OF HAWAII

LAND COURT APPLICATION 198
DOWSETT HIGHLANDS

SUBDIVISION OF LOT 383
AS SHOWN ON MAP 167
INTO LOTS 386 TO 411 (INCLUSIVE)
AND THE DESIGNATION OF THE FOLLOWING EASEMENTS

EASEMENT 9 OVER AND ACROSS LOTS 386, 387, AND 388
EASEMENT 10 OVER AND ACROSS LOT 387
EASEMENT 11 OVER AND ACROSS LOTS 388 AND 389
EASEMENT 12 OVER AND ACROSS LOTS 390, 391 AND 392
EASEMENT 13 OVER AND ACROSS LOT 392
EASEMENT 14 OVER AND ACROSS LOT 392
EASEMENT 15 OVER AND ACROSS LOTS 398 AND 400
EASEMENT 16 AFFECTING LOT 406
EASEMENT 17 AFFECTING LOT 393

NUUANU VALLEY, HONOLULU, OAHU, T.H.

95 Merchant Street
Honolulu, T.H.
November 19, 1957

WALTER P. THOMPSON
REGISTERED LAND SURVEYOR No. 218
HAWAII, U.S.A.

Walter P. Thompson
Registered Land Surveyor
Registered Certificate 218 E.S.

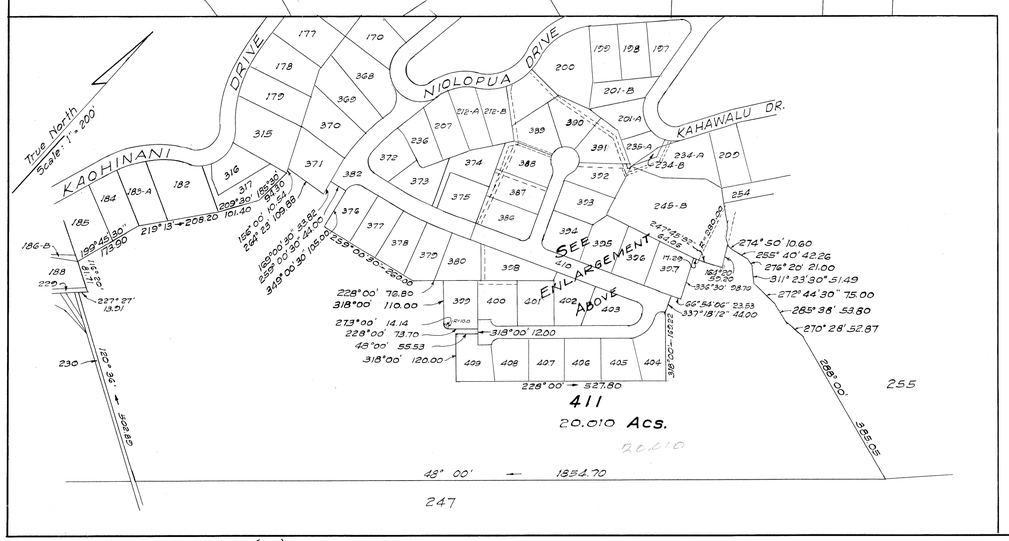

AUTHORIZED AND APPROVED BY ORDER OF THE JUDGE OF THE LAND COURT DATED FEBRUARY 10, 1958
BY ORDER OF THE COURT

REGISTRAR OF THE LAND COURT

Easement 9 (Storm Drain) = 2,709 Square Feet
Easement 10 (Sanitary Sewer) = 1,360 Square Feet
Easement 11 (Storm Drain) = 848 Square Feet
Easement 12 (Sanitary Sewer) = 2,894 Squar Feet
Easement 13 (Water) = 1,312 Square Feet
Easement 14 (Water) = 123 Square Feet
Easement 15 (Sanitary Sewer) = 1,857 Square Feet
Easement 16 (Electrical) = 36 Square Feet
Easement 17 (Electrical) = 36 Square Feet

OWNER: William McBurney Dean, Trustee under that certain declaration of trust dated November 14, 1944 and filed in the office of the Assistant Registrar of the Land Court as Document No. 75906 as amended.

OWNER'S CERTIFICATE OF TITLE: 60,115

Filed Oct. 5, 1958
Abraham Akaka
Assistant Registrar

Tax Map Key: 2-2-47, (48), (52): por. 5

21" x 32" = 4.7 Sq. Ft.