MAP 176

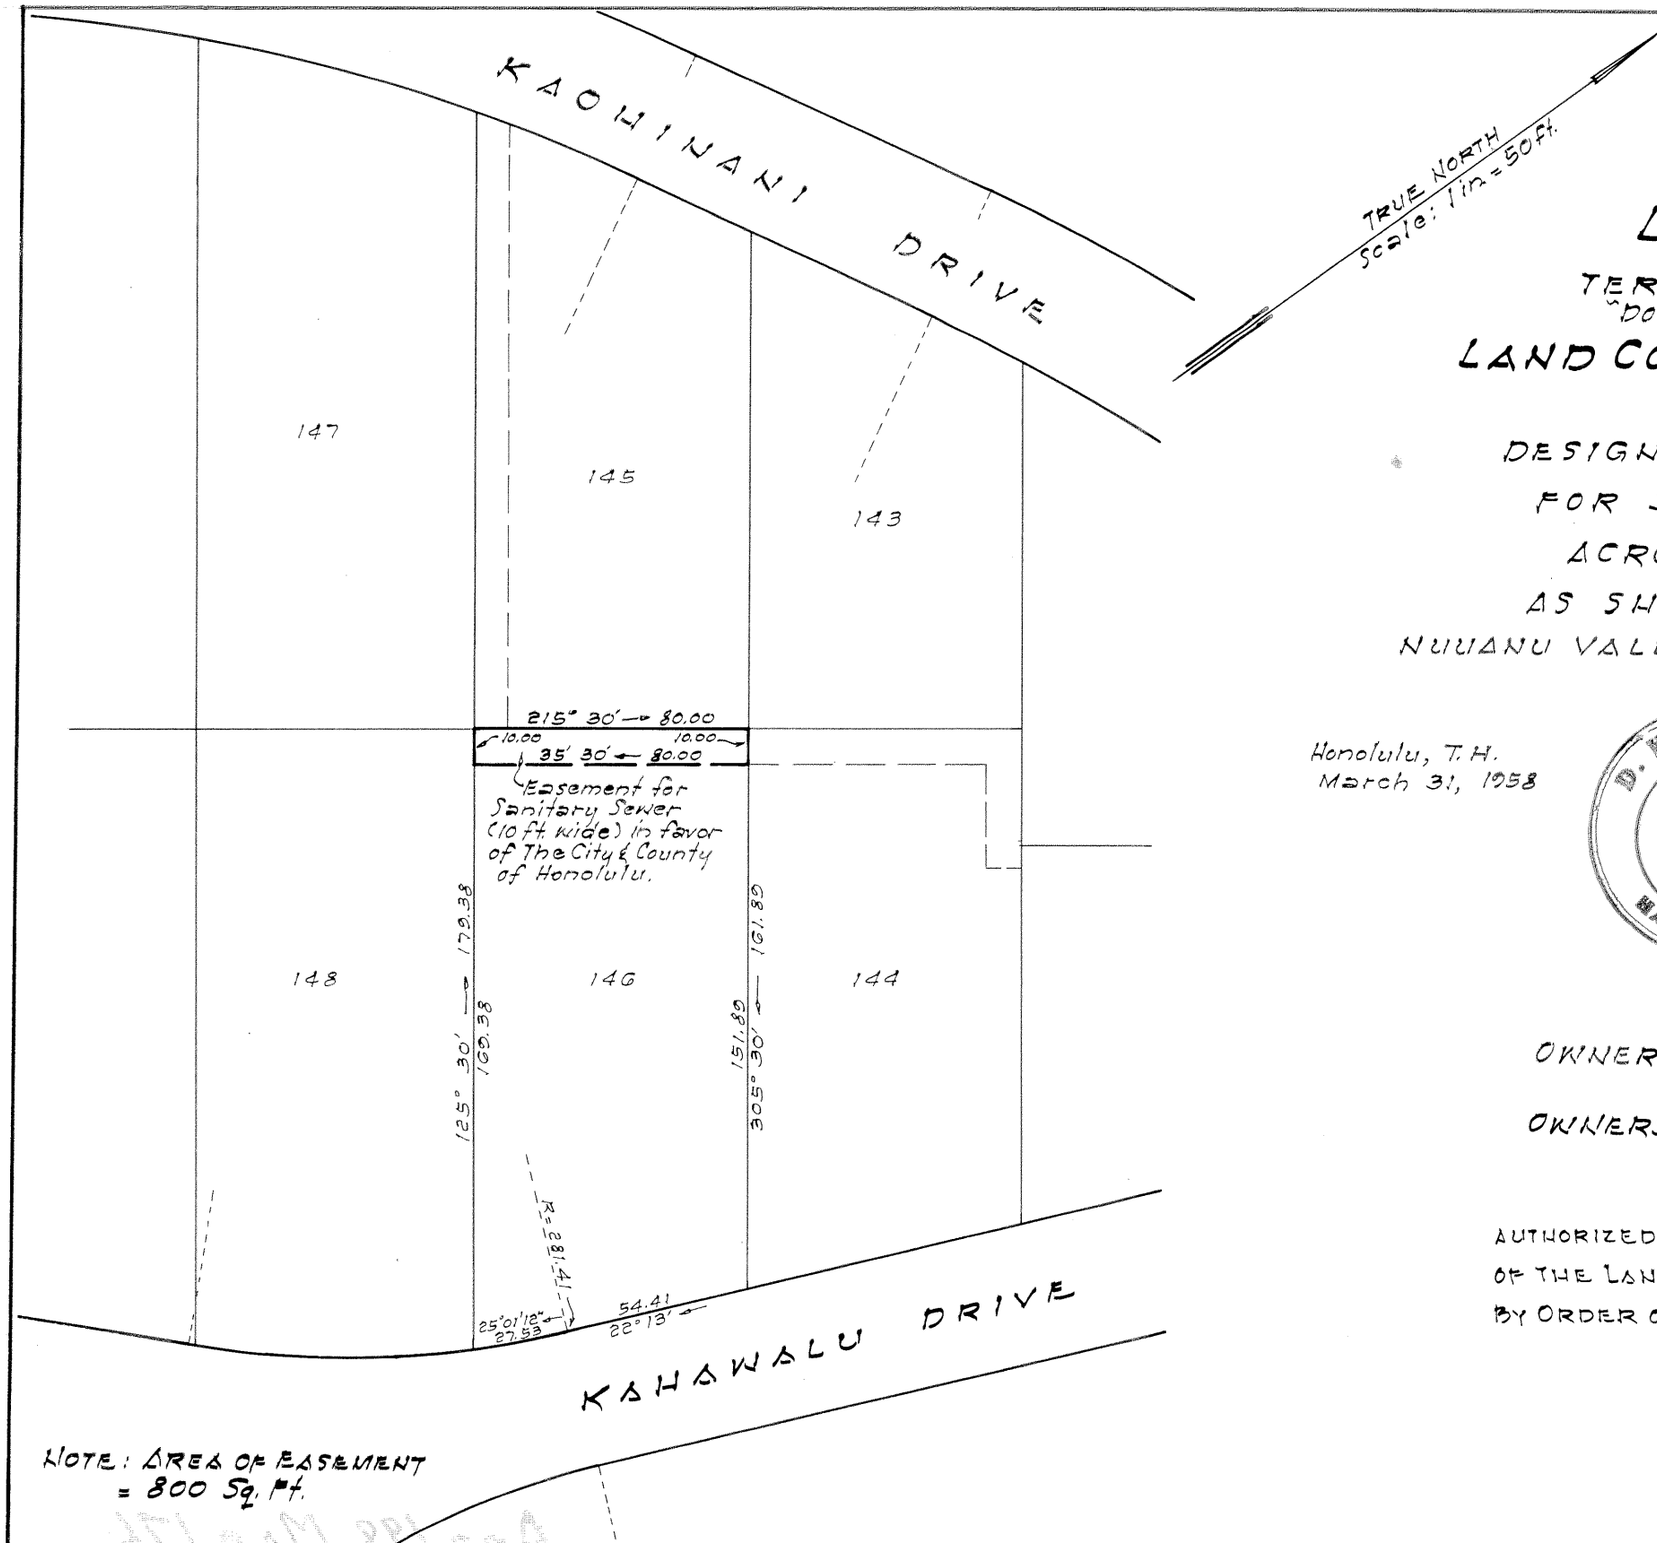

NOTE: AREA OF EASEMENT = 800 Sq. Ft.

LAND COURT

TERRITORY OF HAWAII
"DOWSETT HIGHLANDS"

LAND COURT APPLICATION 198

DESIGNATION OF EASEMENT
FOR SANITARY SEWER
ACROSS LOT 146
AS SHOWN ON MAP 41
NUUANU VALLEY, HONOLULU, OAHU, T. H.

Honolulu, T. H.
March 31, 1958

D. KEALALIO
REGISTERED LAND SURVEYOR
No. 4
HAWAII, U. S. A.

DEPARTMENT OF PUBLIC WORKS
CITY AND COUNTY OF HONOLULU
LAND DIVISION

By: D. Kealalio
Registered Professional Surveyor
Certificate No. 4-5

OWNERS: James Lloyd Banning and Eleanor Grothen Banning

OWNERS' CERTIFICATE OF TITLE: 51,108

AUTHORIZED AND APPROVED BY ORDER OF THE JUDGE OF THE LAND COURT DATED JUNE 16, 1958
BY ORDER OF THE COURT

REGISTRAR OF THE LAND COURT

Filed June 10, 1958
Abraham N. Akana
Assistant Registrar

Tax Map Key: 2-2-49

Parcel 100 I. D. No. 116
Nuuanu Valley Sewers Section II
8-13-1-16

10" x 15" = 1.0 Sq. Ft.

4