MAP 178

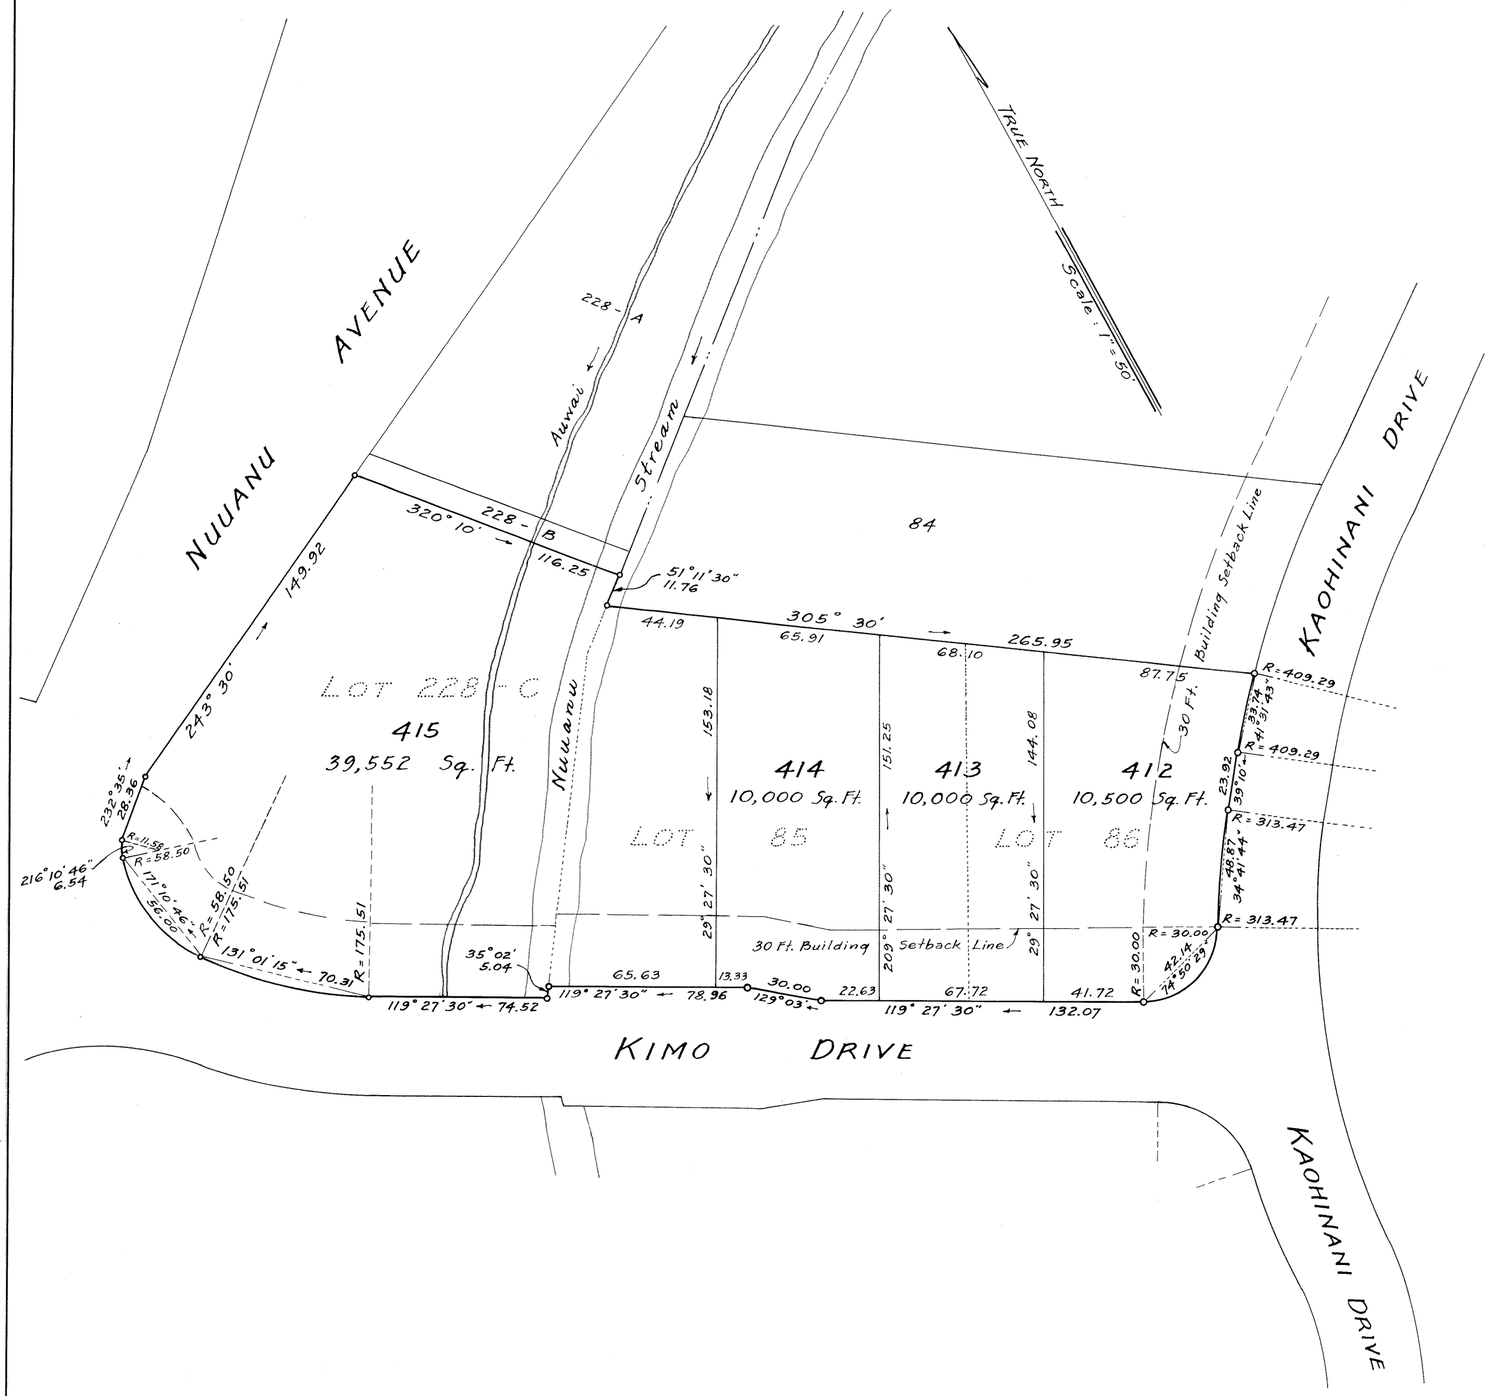

LAND COURT

TERRITORY OF HAWAII

LAND COURT APPLICATION 198
CONSOLIDATION OF LOTS 85 AND 86 AS SHOWN ON MAP 41
AND LOT 228-C, AS SHOWN ON MAP 84
AND RESUBDIVISION OF SAID CONSOLIDATION
INTO LOTS 412 TO 415 (INCLUSIVE)
NUUANU VALLEY, HONOLULU, OAHU, T. H.

609 Trustco Bld'g.
Honolulu, T. H.
August 18, 1958

TADASHI NAKAHARA
REGISTERED LAND SURVEYOR
No. 469
HAWAII, U.S.A.

WRIGHT, HARVEY AND WRIGHT

By Tadashi Nakahara
Registered Surveyor
Certificate No. 469

OWNER OF LOTS 85, 86 AND 228-C : RILEY COKE

Owner's Certificate of Title : 15,476 (Lots 85 and 86)

Owner's Certificate of Title : 13,289 (Lot 228-C)

AUTHORIZED AND APPROVED BY ORDER OF THE
JUDGE OF THE LAND COURT DATED: September 19, 1958

BY ORDER OF THE COURT: Abraham N. Akana
Asst. REGISTRAR OF THE LAND COURT

Filed Sept. 16, 1958
Abraham N. Akana
Assistant Registrar

Tax Map Key: 2-2-51-9, 10 & 27

15" x 21" = 2.2 ft